





Plan No:
038-4557-0624
REV-4

GOLDEN STAR ROCK INVESTMENTS

Doug Herron.com
Residential Designs
817-538-2910

EMAIL: dougsplans@aol.com WEBSITE: dougherron.com

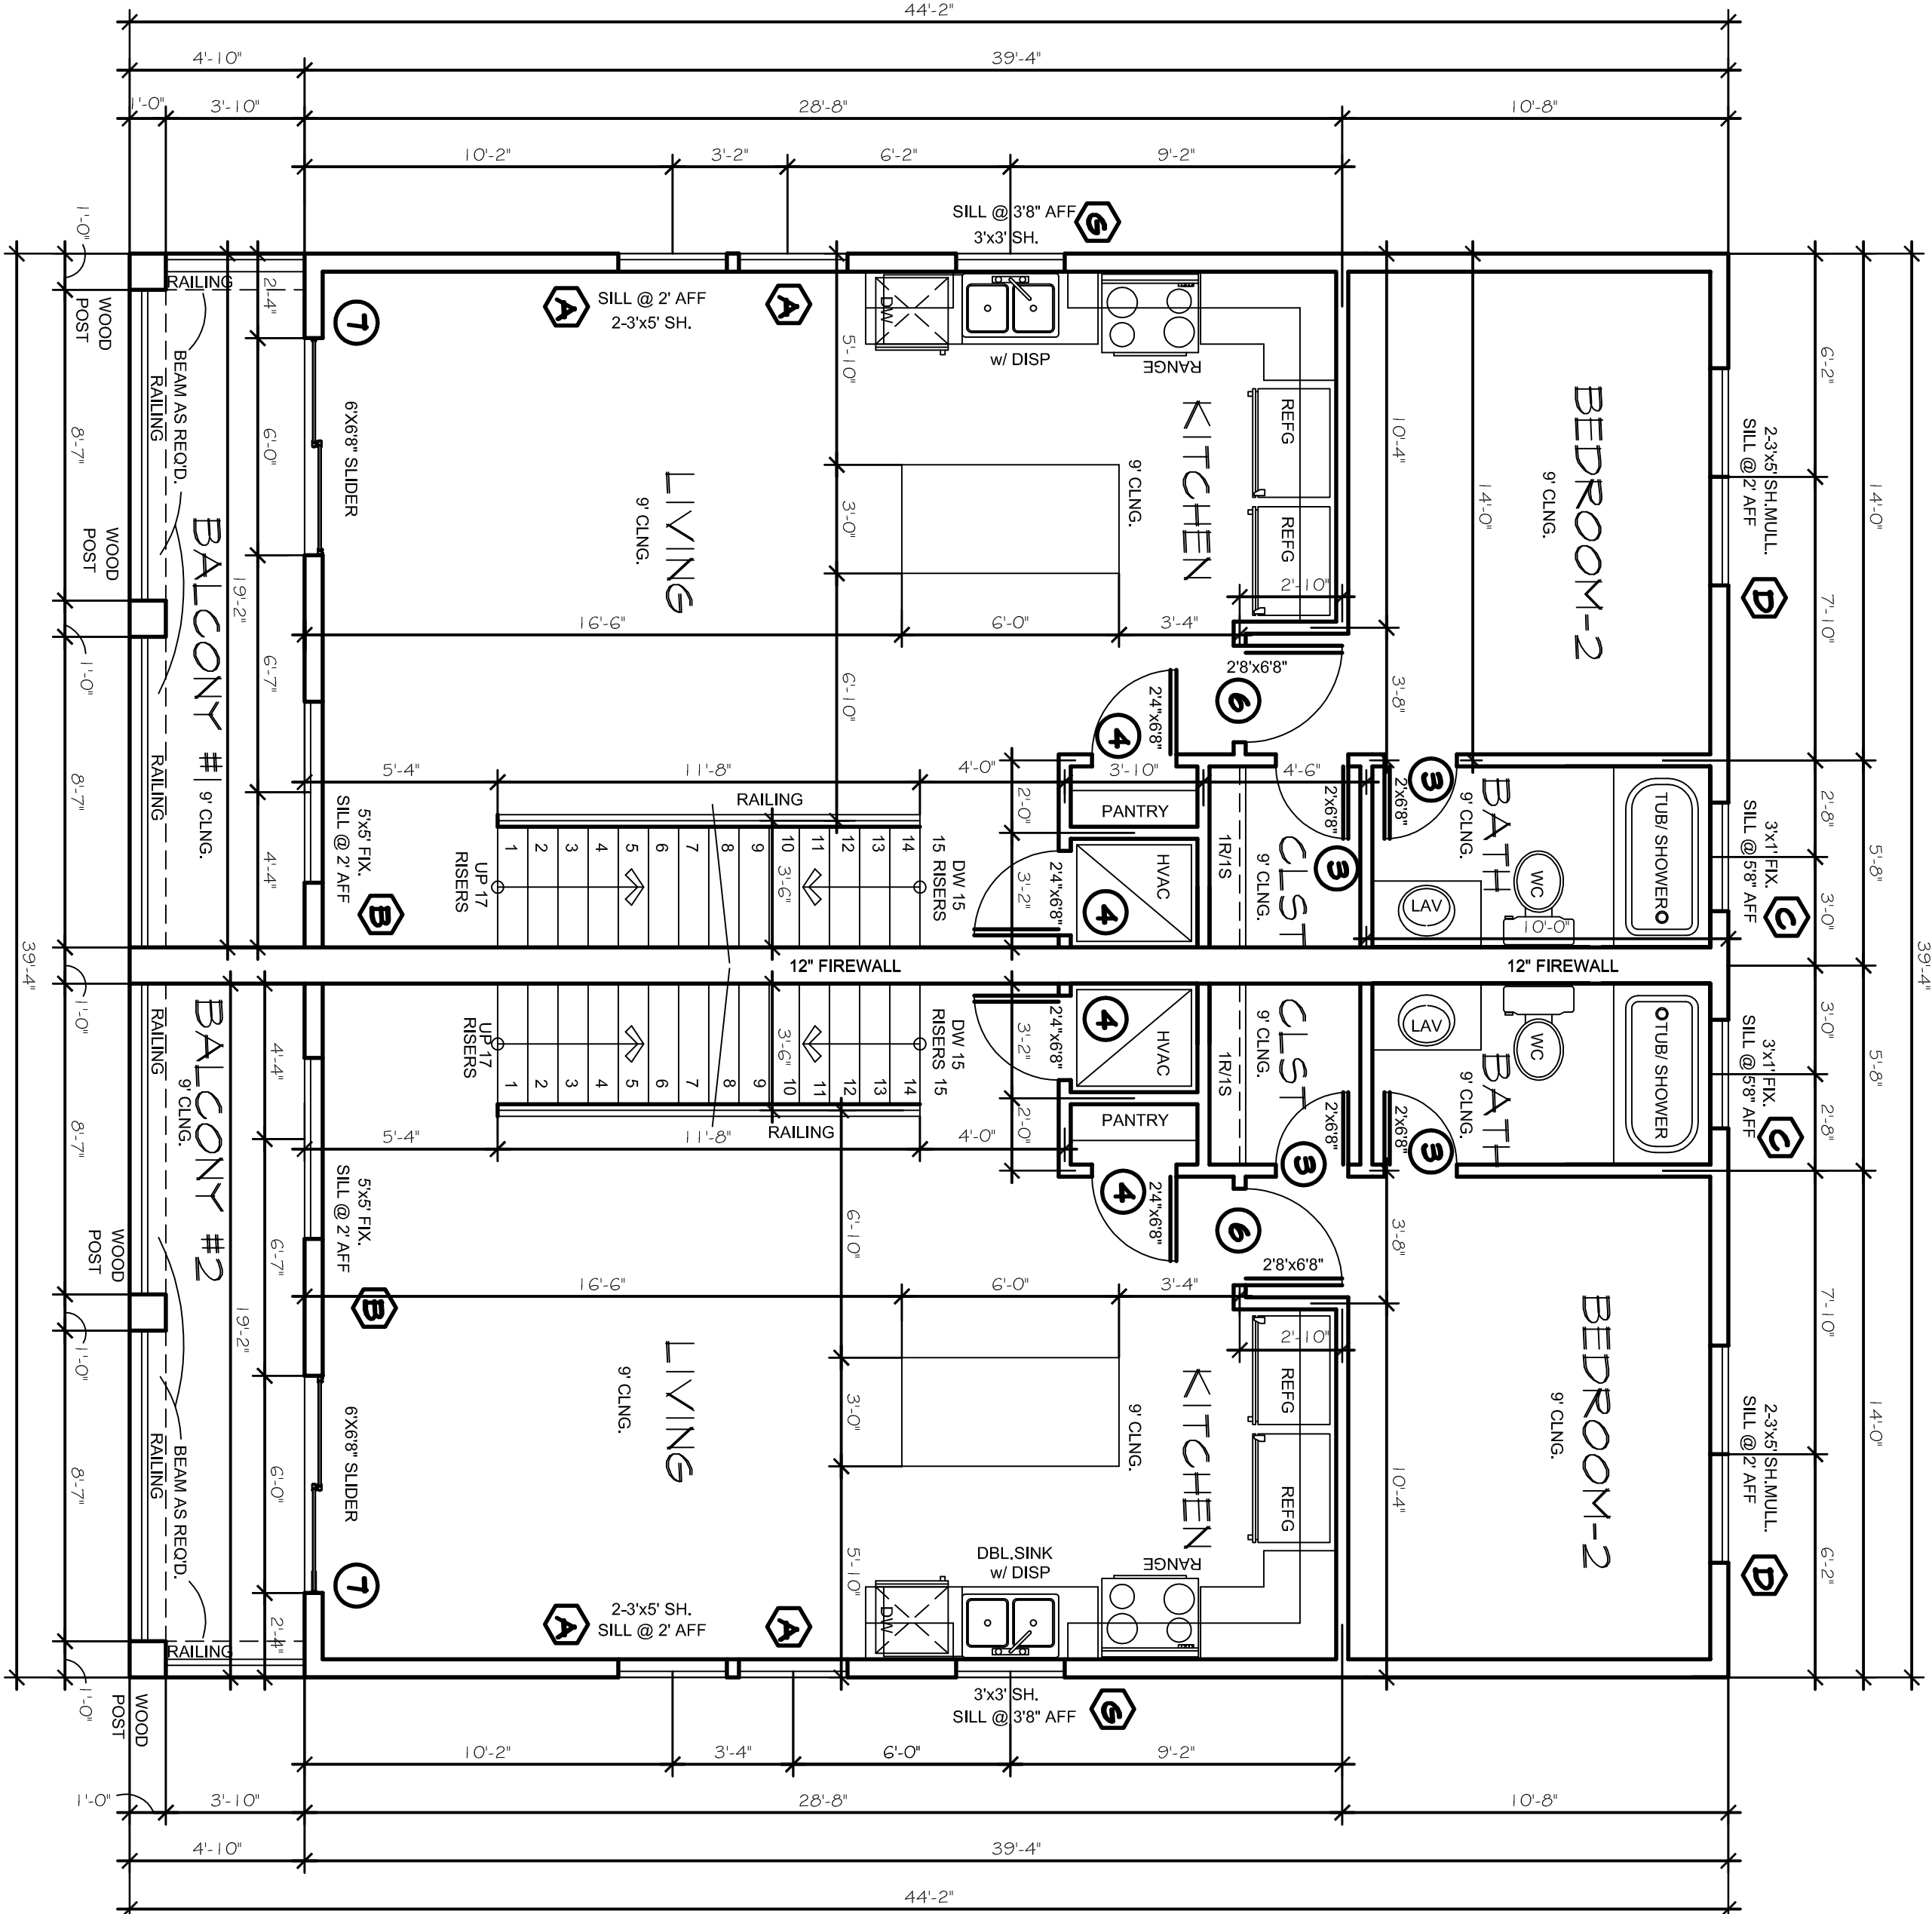
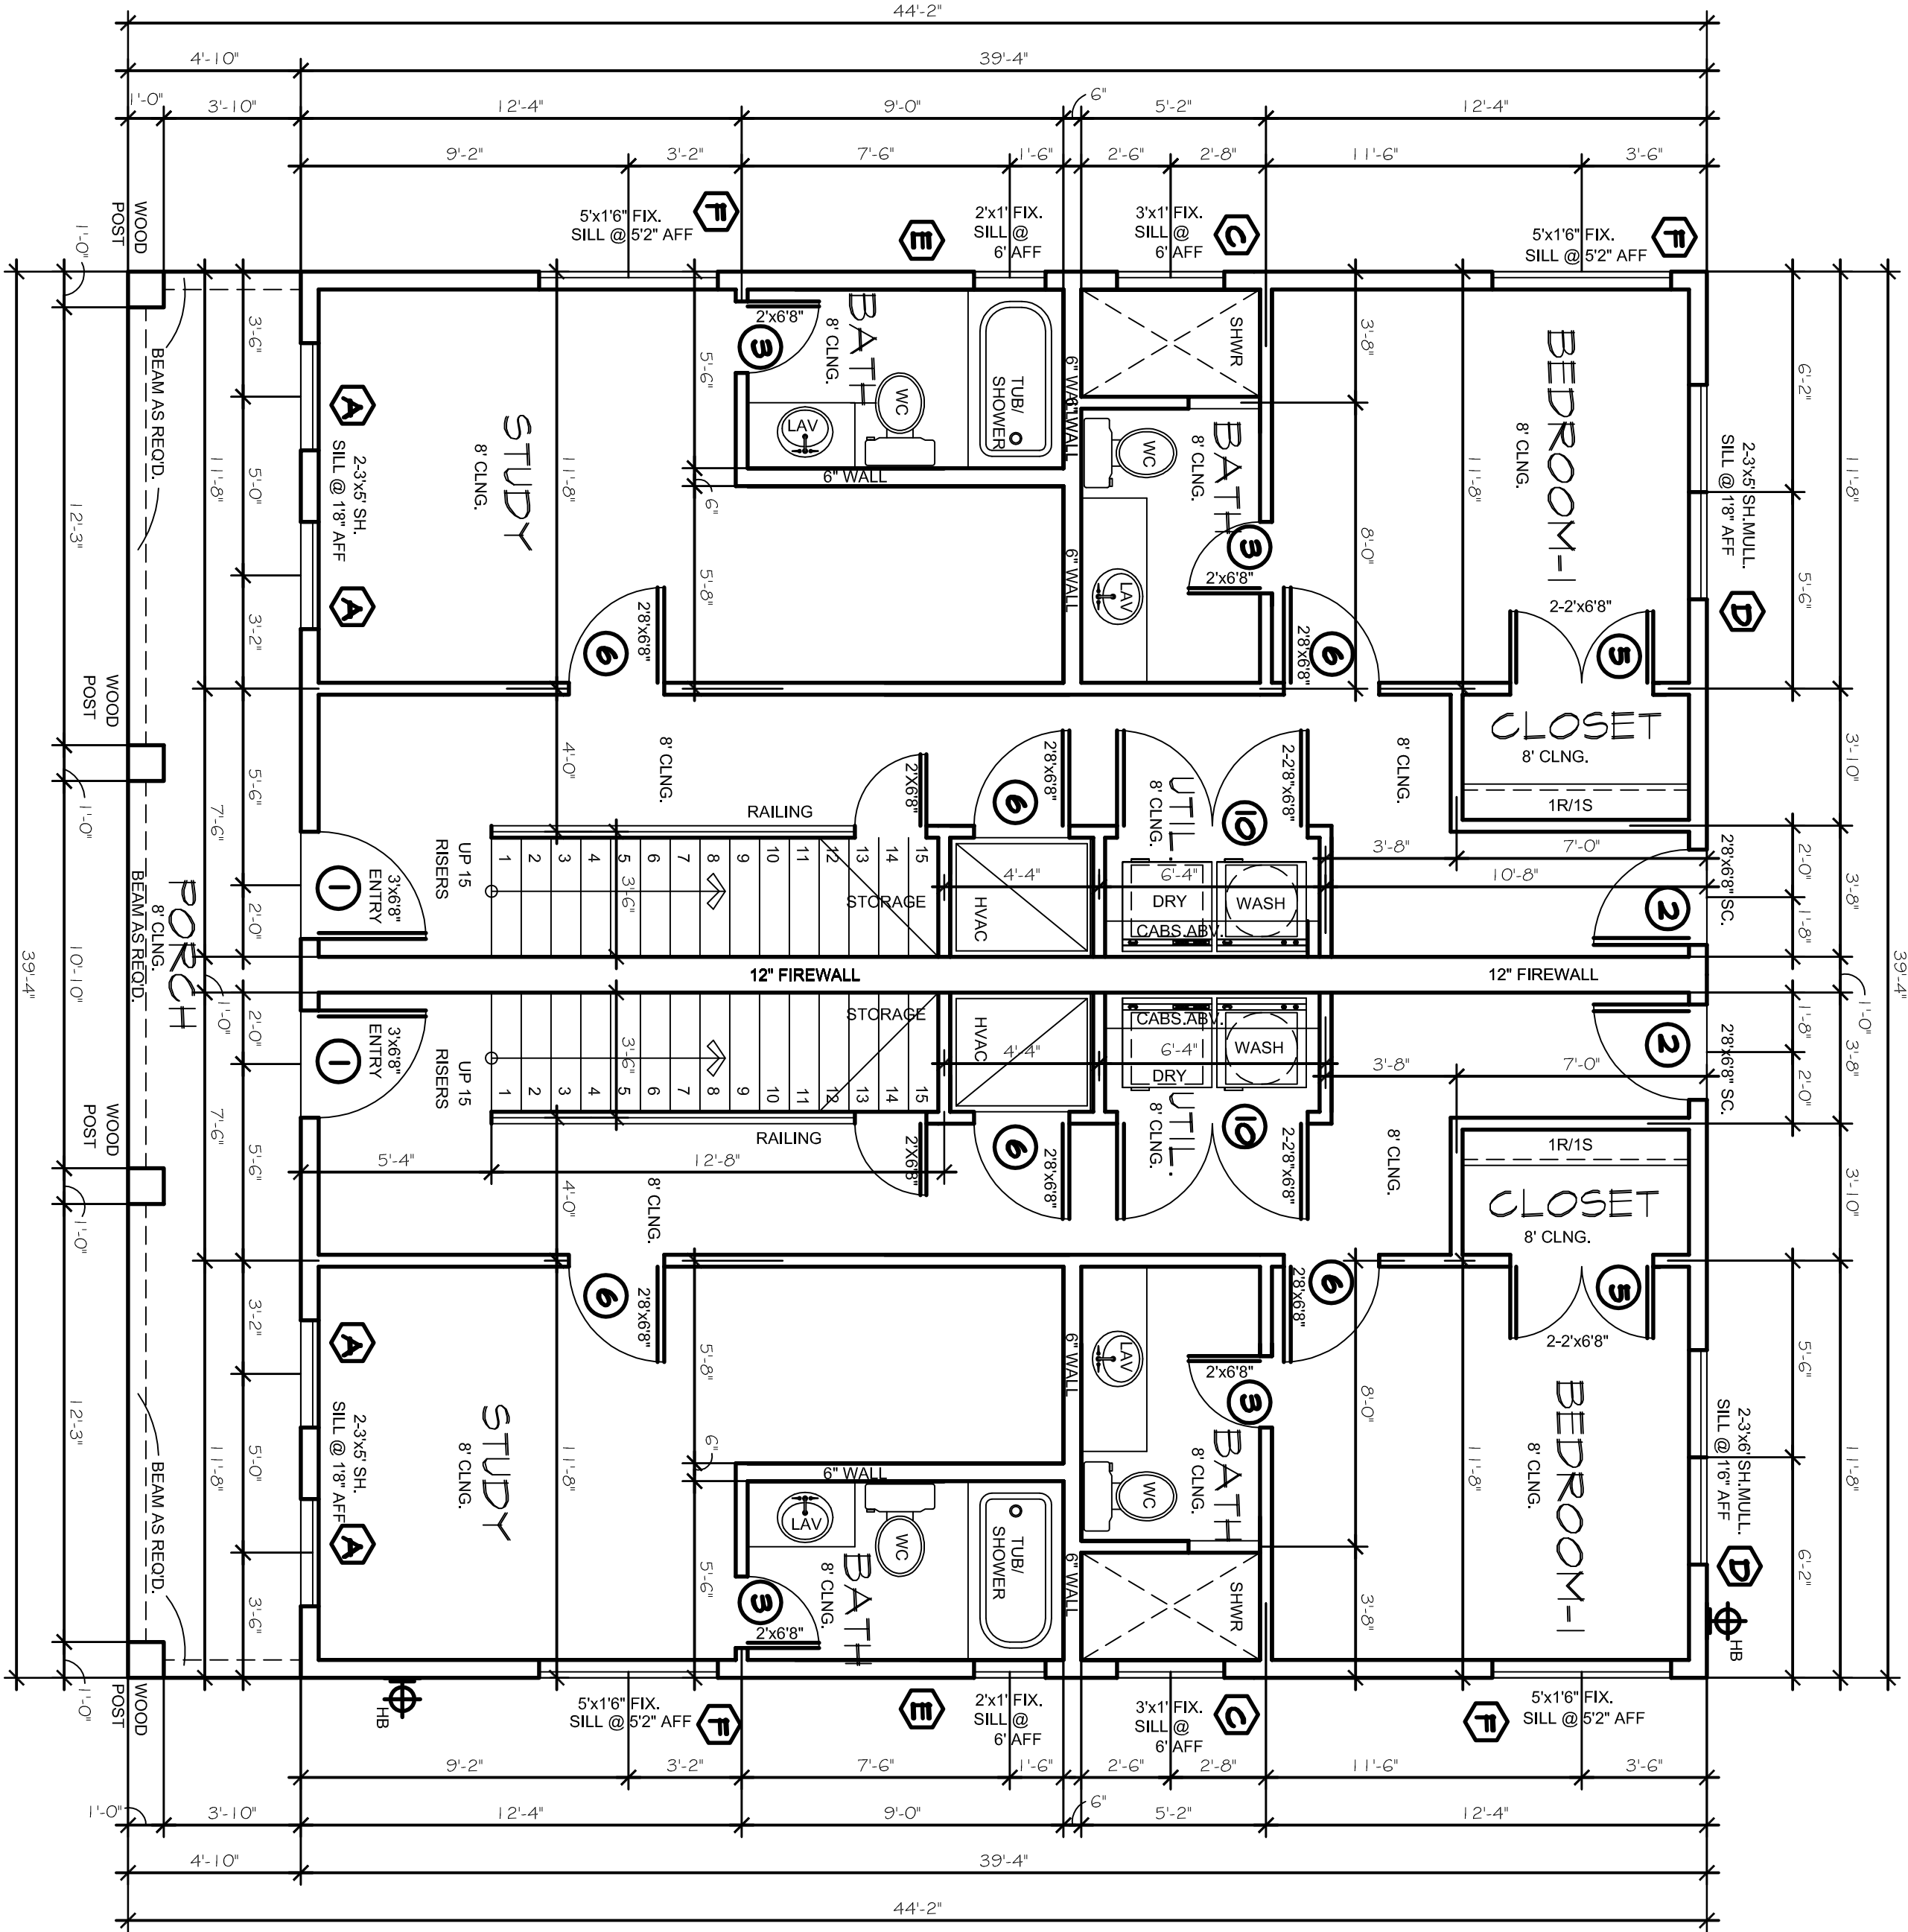


LOT:	BLK:	18-14
ADDRESS:	3224 FOREST PARK BLVD	
SUBDIVISION:	BYERS AND MCCART ADD	
CITY:	FORT WOTH	
COUNTY:	TARRANT	
STATE:	TX	
SCALE:	3/16"	

GOLDEN STAR ROCK
INVESTMENTS

Doug Herron.com
Residential Designs
817-538-2910

EMAIL: dougsplans@aol.com WEBSITE: dougherron.com

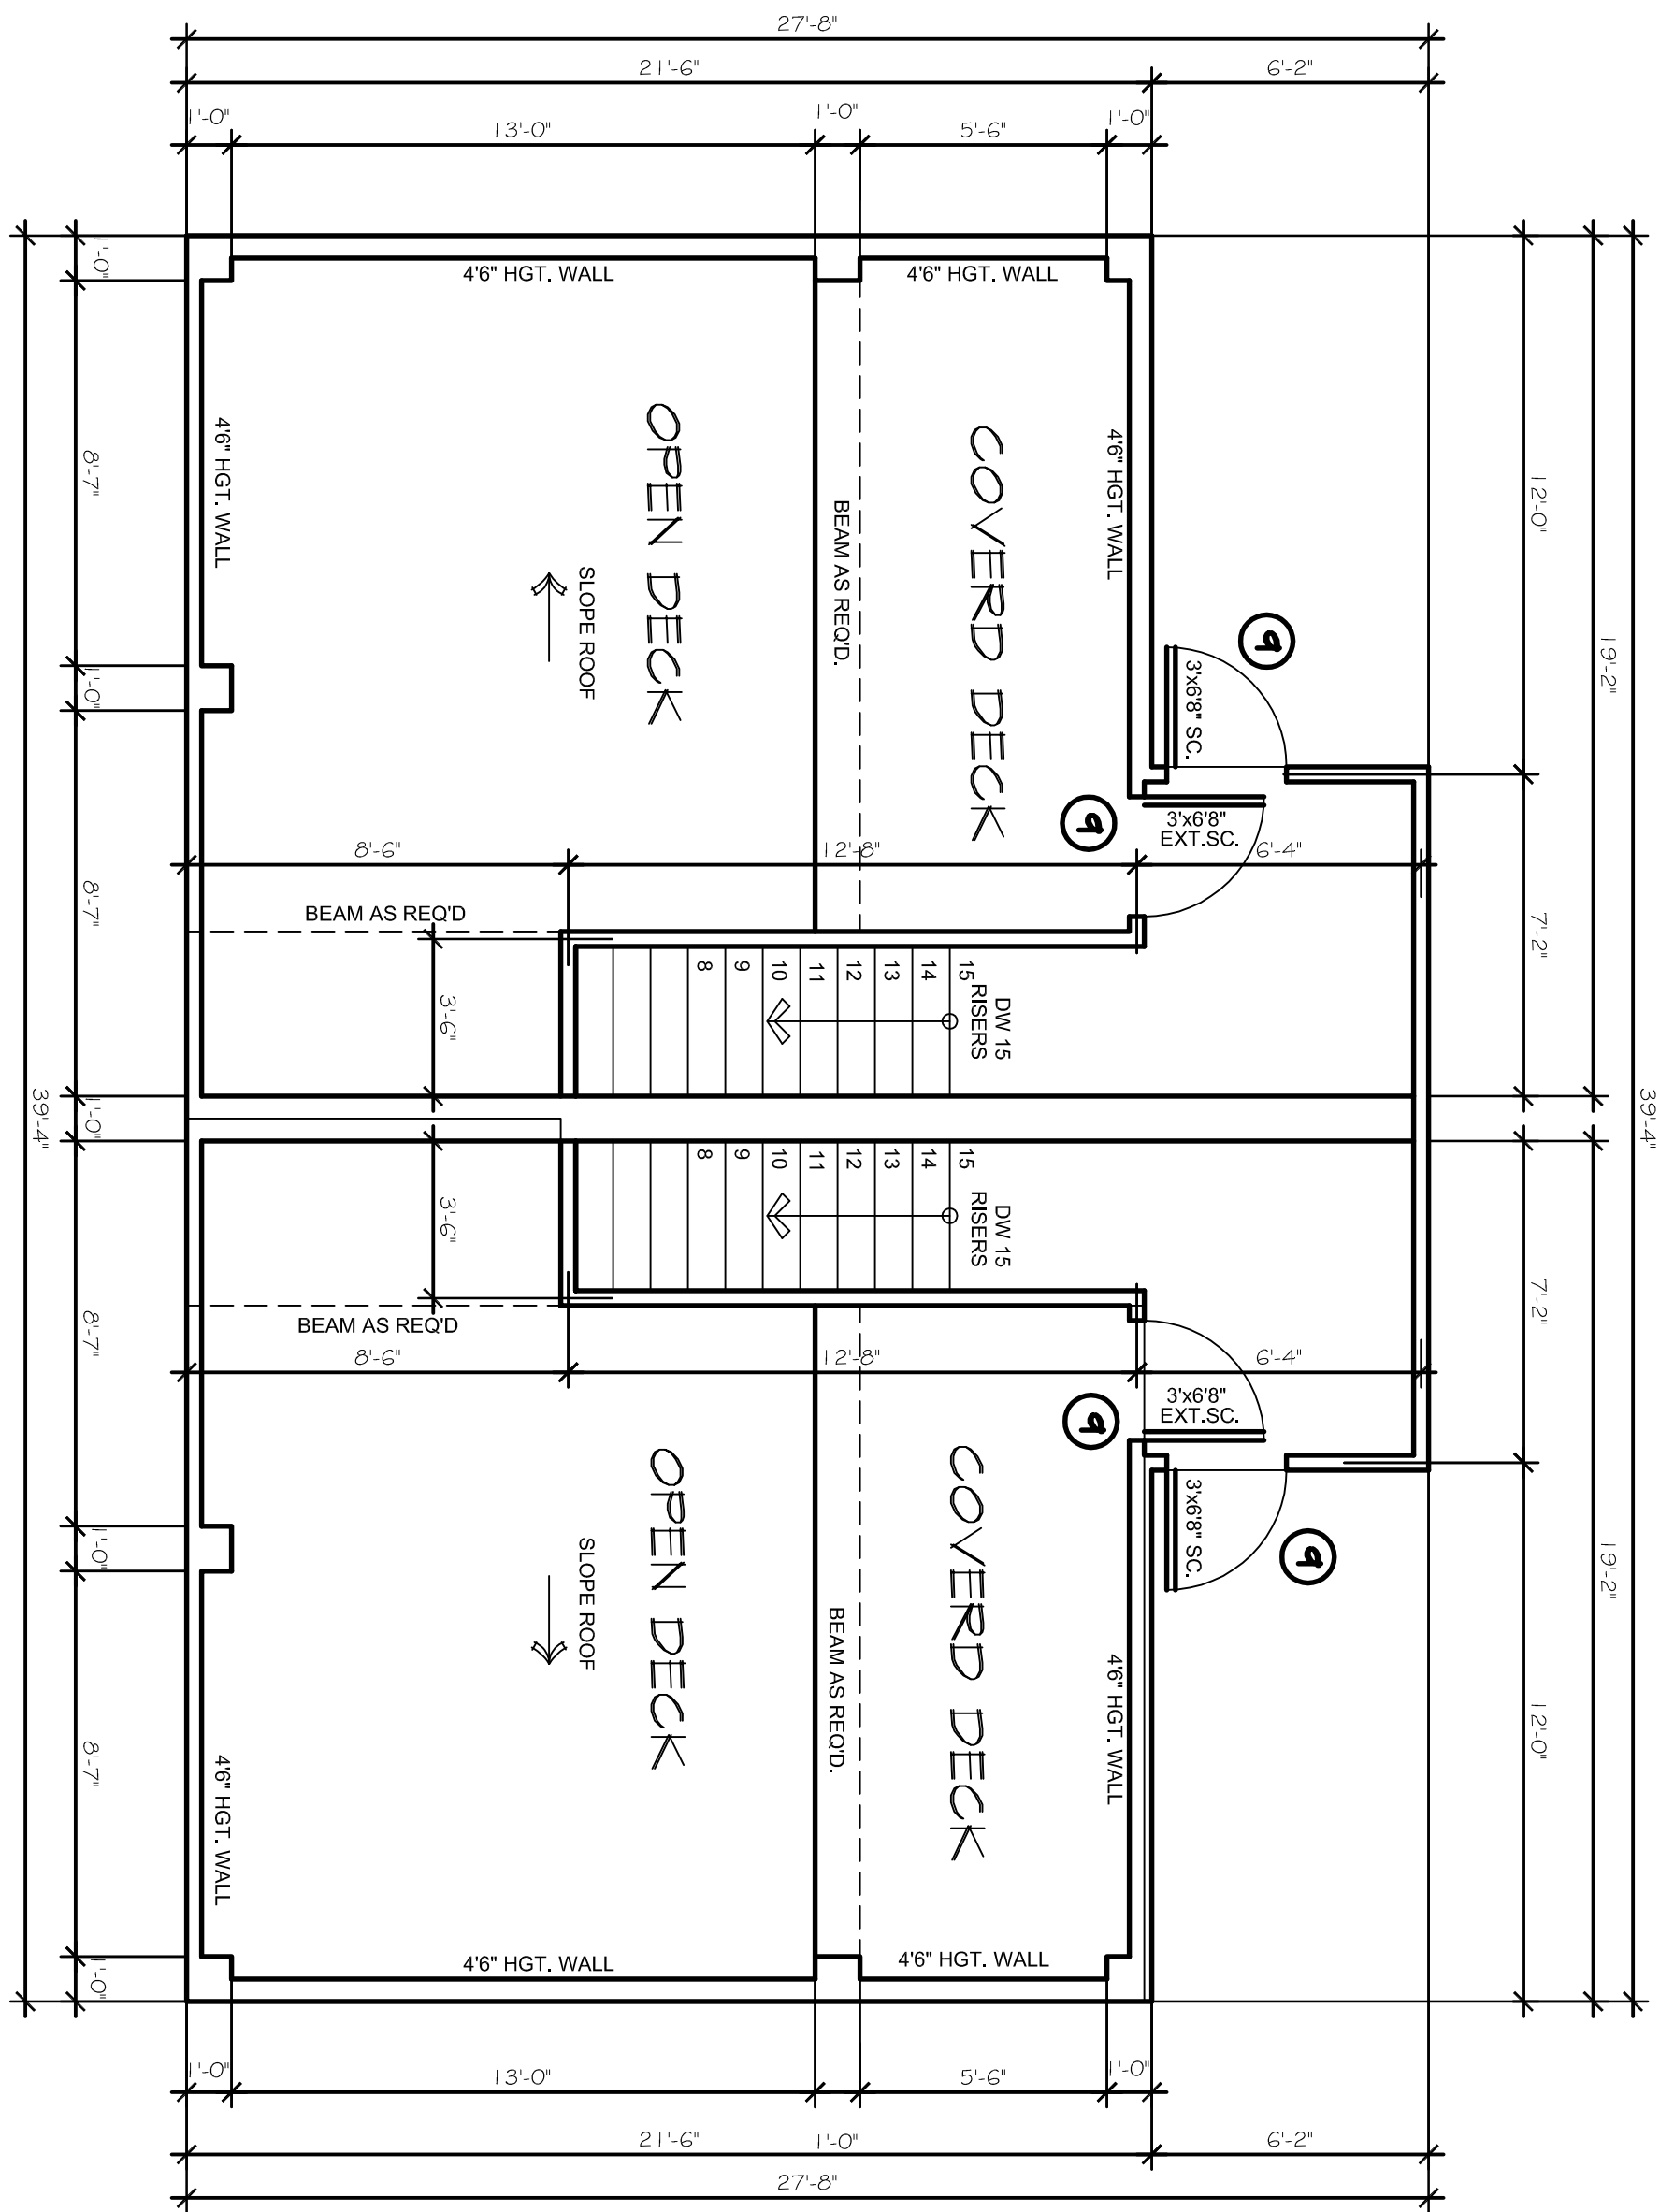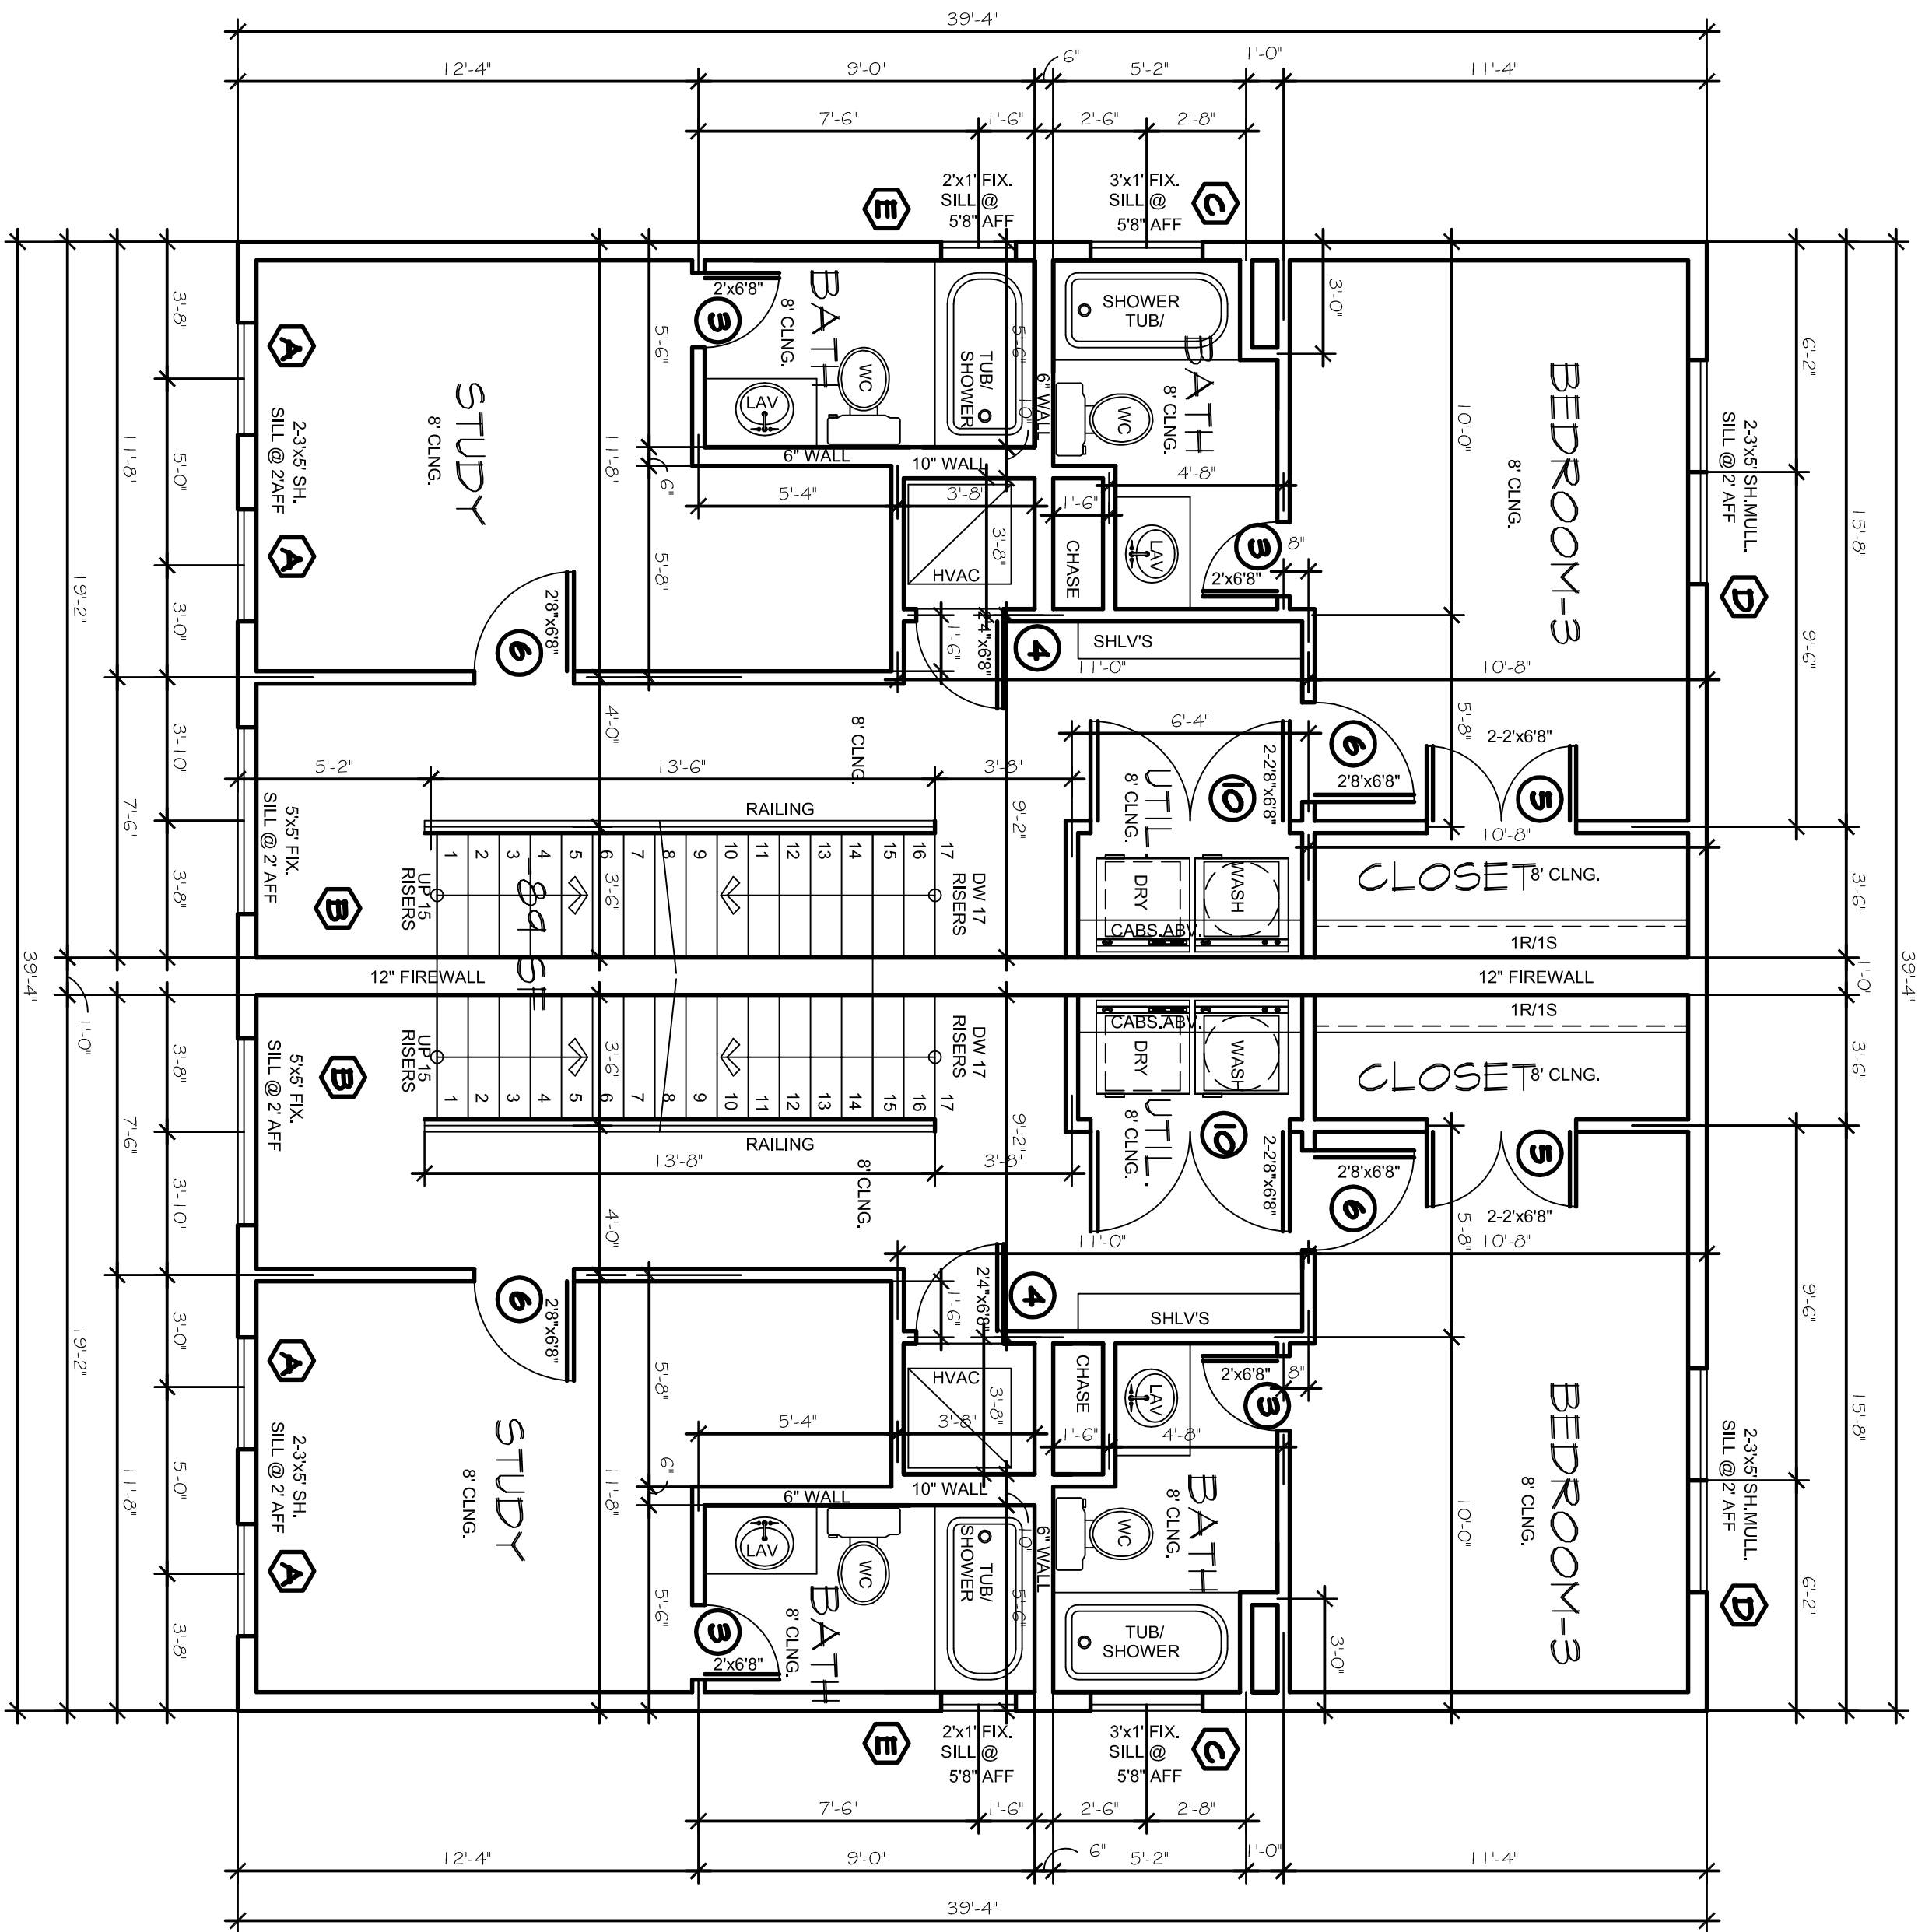

HOUSE SQUARE FOOT			
FIRST FLOOR			1547
SECOND FLOOR			1562
THIRD FLOOR			1458
TOTAL (A+C)	with brick		4567
FOOTNOTES			
BALCONY #1			180
BALCONY #2			93
TOTAL (400-sq-ft)			376
COVERED OPEN DECK	365 EACH		730
TOTAL (A+B+C)			5663


DOOR SCHEDULE			
MARK	QTY	SIZE	TYPE
1	2	3'x6'8"	EXT. ENTRY
2	2	2'x6'8"	INT. DOOR
3	12	2'x6'8"	INT. H.C.
4	6	2'x6'8"	INT. DOB. H.C.
5	4	2'x6'8"	INT. H.C.
6	12	2'x6'8"	INT. H.C.
7	4	2'x6'8"	EXT. DOOR
8	4	2'x6'8"	INT. DOB. SC.
9	4	2'x6'8"	EXT. SC.
10	4	2'x6'8"	INT. DOB. SC.
EXT. - EXTERIOR DOOR			
SL. - SLIDING DOOR			
F.D.R. - FRENCH DOOR			
S.L. - SLIDING DOOR			
INT. - INTERIOR DOOR			
P.C.T.D.R. - POCKET DOOR			

WINDOW SCHEDULE			
MARK	QTY	SIZE	TYPE
A	12	3'x5'	SH.
B	4	5'x5'	FIX.
C	6	2'x1'	FIX.
D	6	2'x6'8"	FIX.
E	4	2'x1'	FIX.
F	4	5'x10'	FIX.
G	2	3'x3'	SH.
SH. - SINGLE HUNG			
DL. - DOUBLE HUNG			
FIX. - FIXED WINDOW			
H.F. - HORIZONTAL SLOPE			
H.F. - HORIZONTAL SLOPE			

LOT:	BLK:	18-14
ADDRESS:	3224 FOREST PARK BLVD	
SUBDIVISION:	BYERS AND MCCART ADD	
CITY:	FORT WOTH	
COUNTY:	TARRANT	
STATE:	TX	
SCALE:	1/4"	


Doug Herron.com
Residential Designs
817-538-2910
EMAIL: dougsplans@aol.com WEBSITE: dougherron.com

GOLDEN STAR ROCK
INVESTMENTS

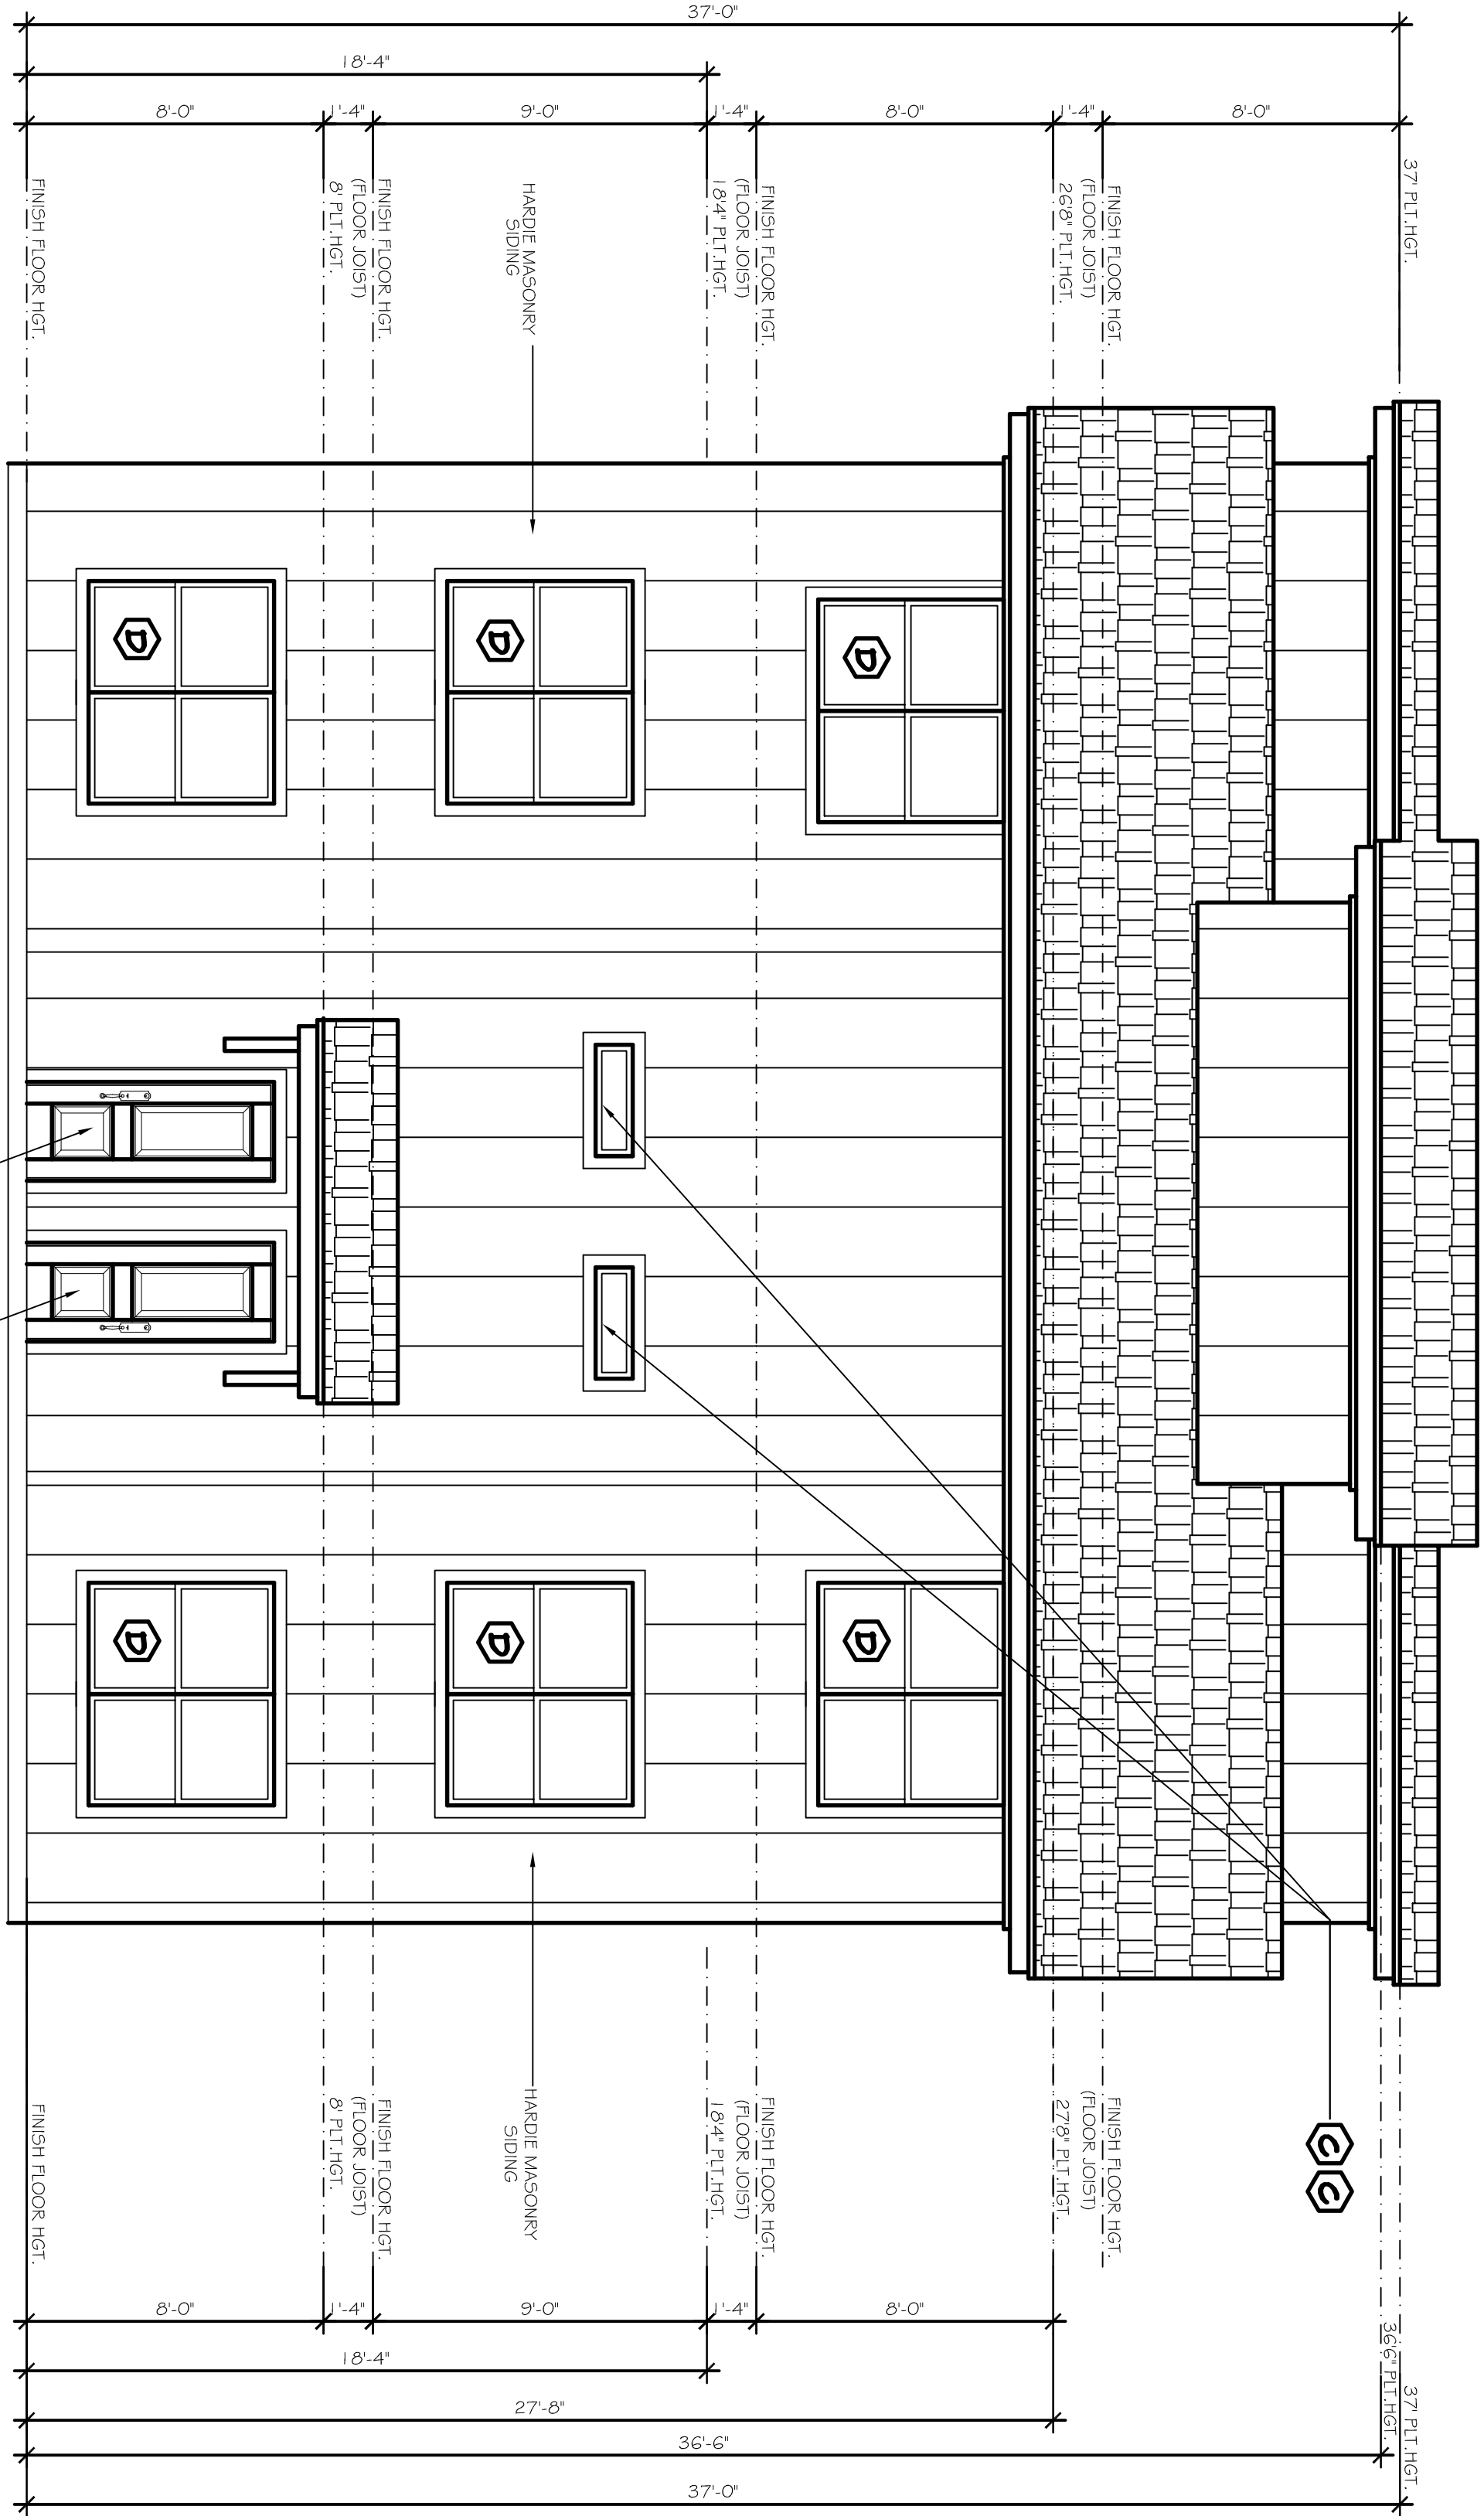

REAR ELEVATION

SCALE: 1/4"=1'-0"

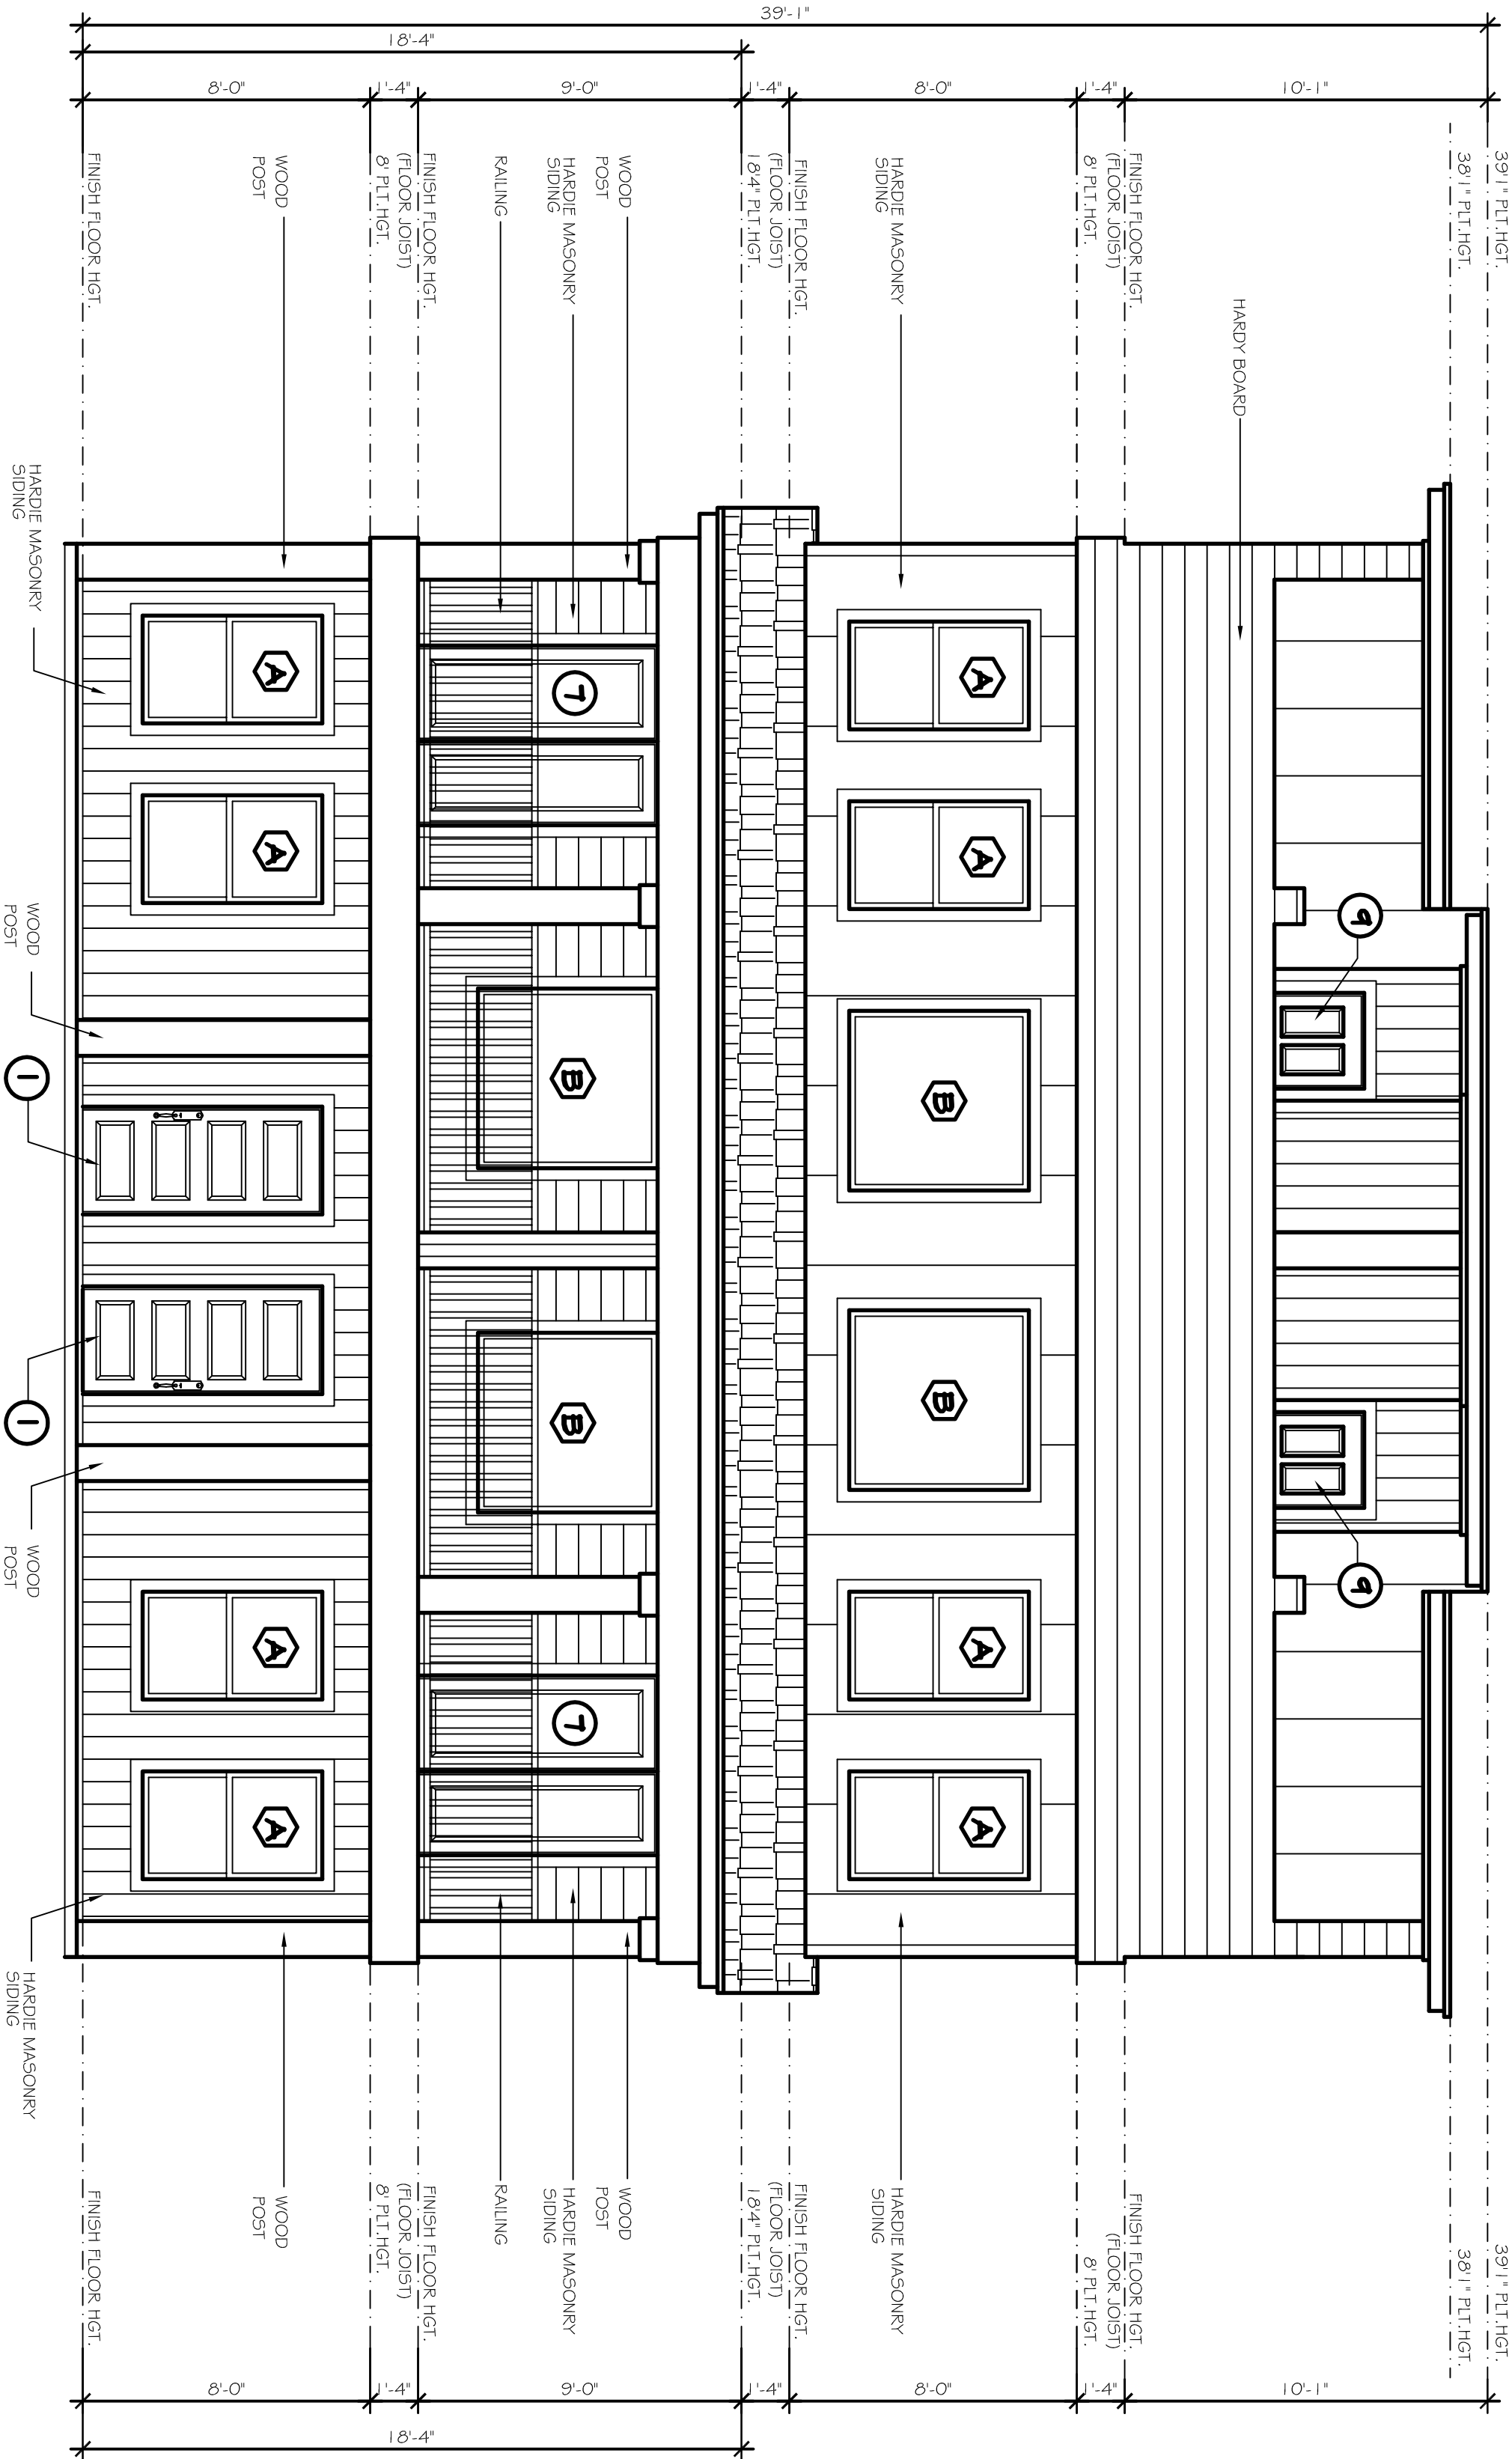

FRONT ELEVATION


SCALE: 1/4"=1'-0"

LOT:	BLK:	18-14
ADDRESS:	3224 FOREST PARK BLVD	
SUBDIVISION:	BYERS AND MCCART ADD	
CITY:	FORT WOTH	
COUNTY:	TARRANT	
STATE:	TX	
SCALE:	1/4"	

GOLDEN STAR ROCK
INVESTMENTS


Doug Herron.com
Residential Designs
817-538-2910

EMAIL: dougsplans@aol.com WEBSITE: dougherron.com

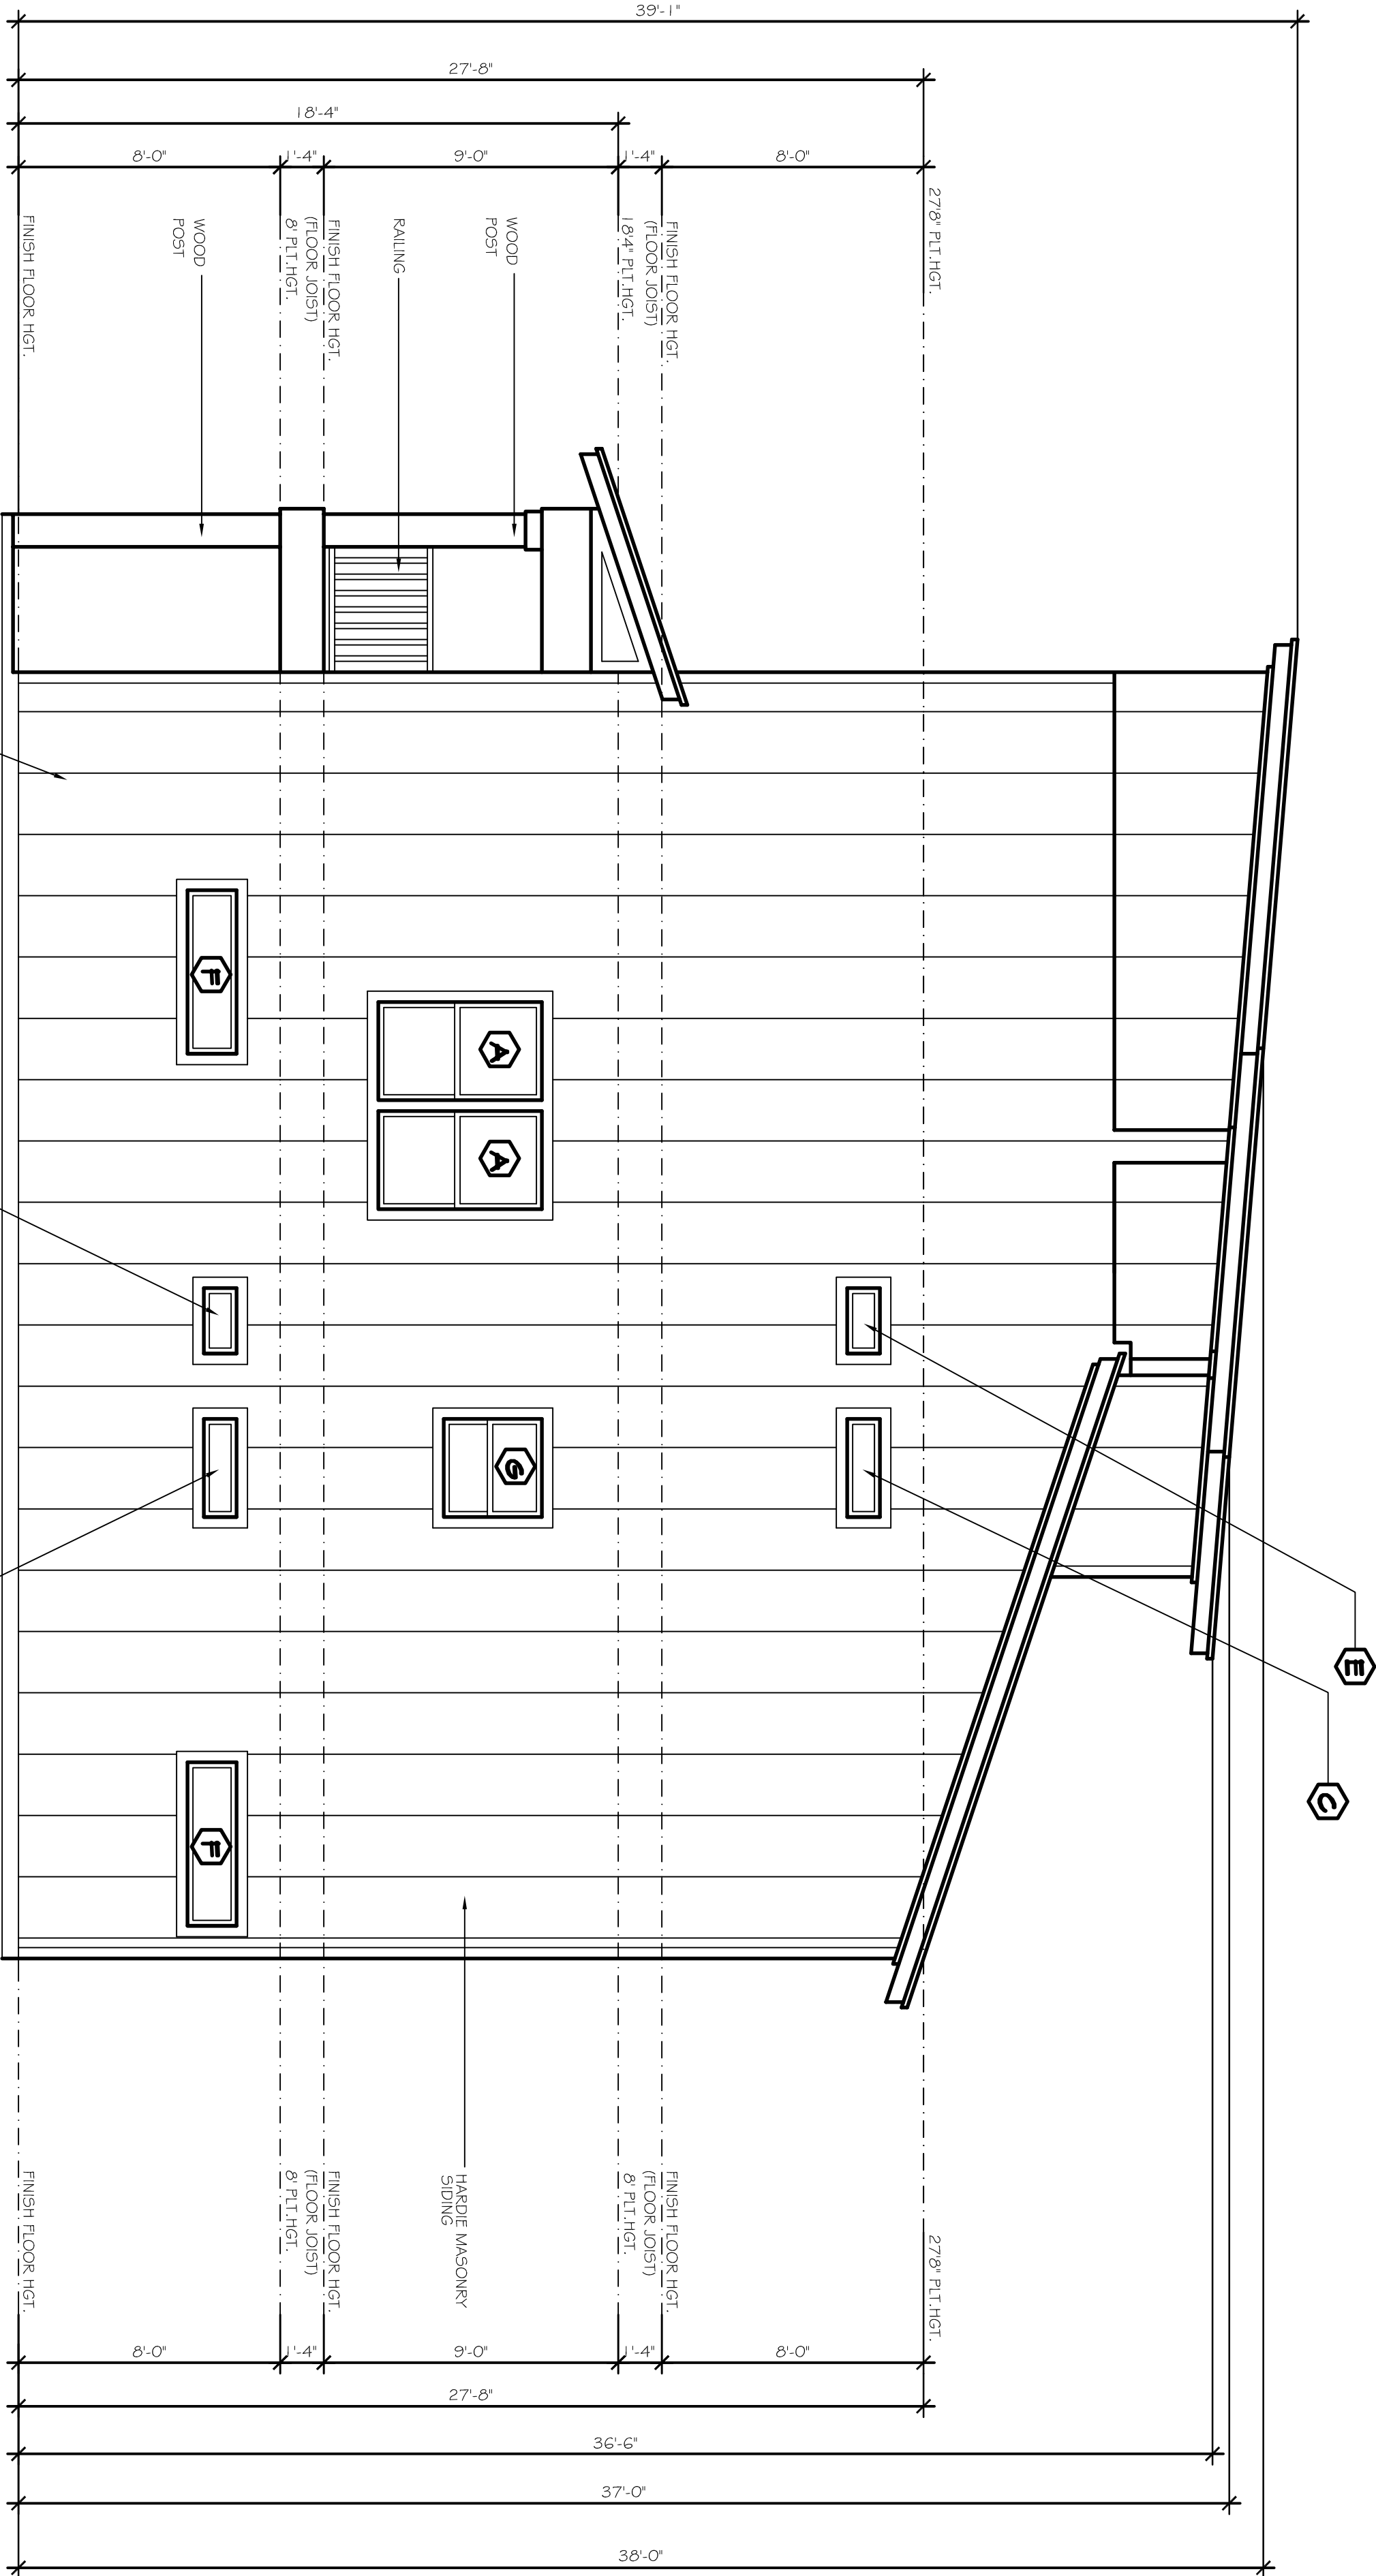

RIGHT ELEVATION

SCALE: 1/4"=1'-0"

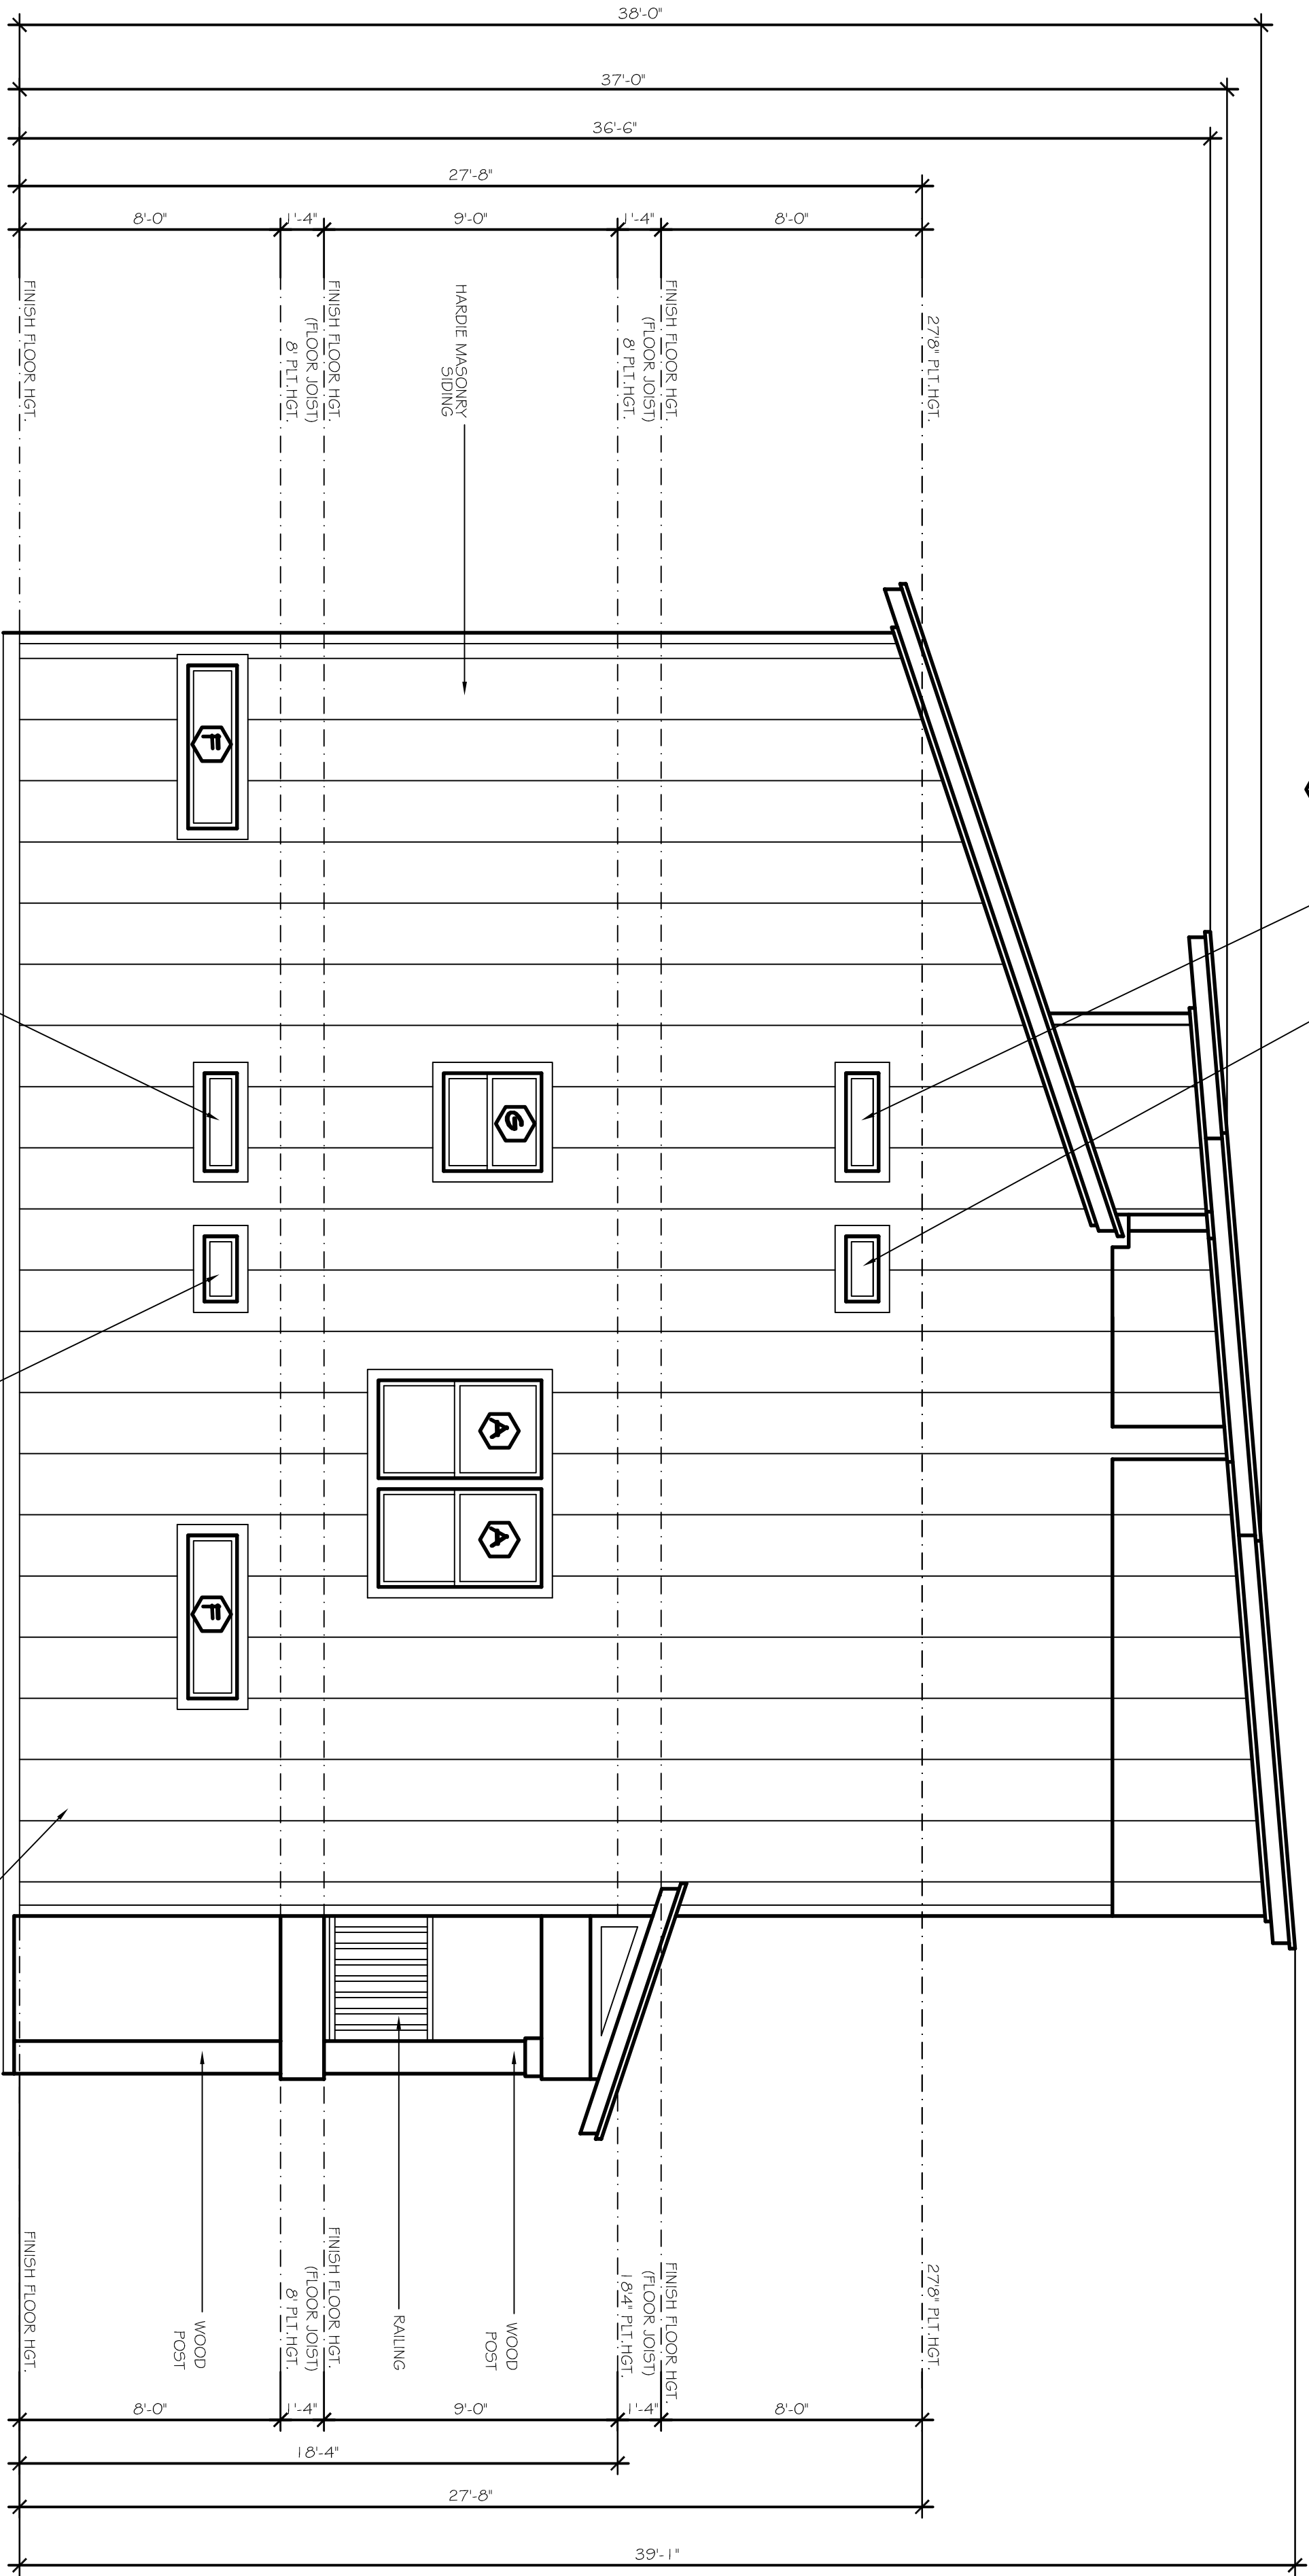

LEFT ELEVATION


SCALE: 1/4"=1'-0"

LOT:	BLK:	18-14
ADDRESS:	3224 FOREST PARK BLVD	
SUBDIVISION:	BYERS AND MCCART ADD	
CITY:	FORT WOTH	
COUNTY:	TARRANT	
STATE:	TX	
SCALE:	1/4"	


GOLDEN STAR ROCK
INVESTMENTS

Doug Herron.com
Residential Designs
817-538-2910

EMAIL: dougsplans@aol.com WEBSITE: dougherron.com

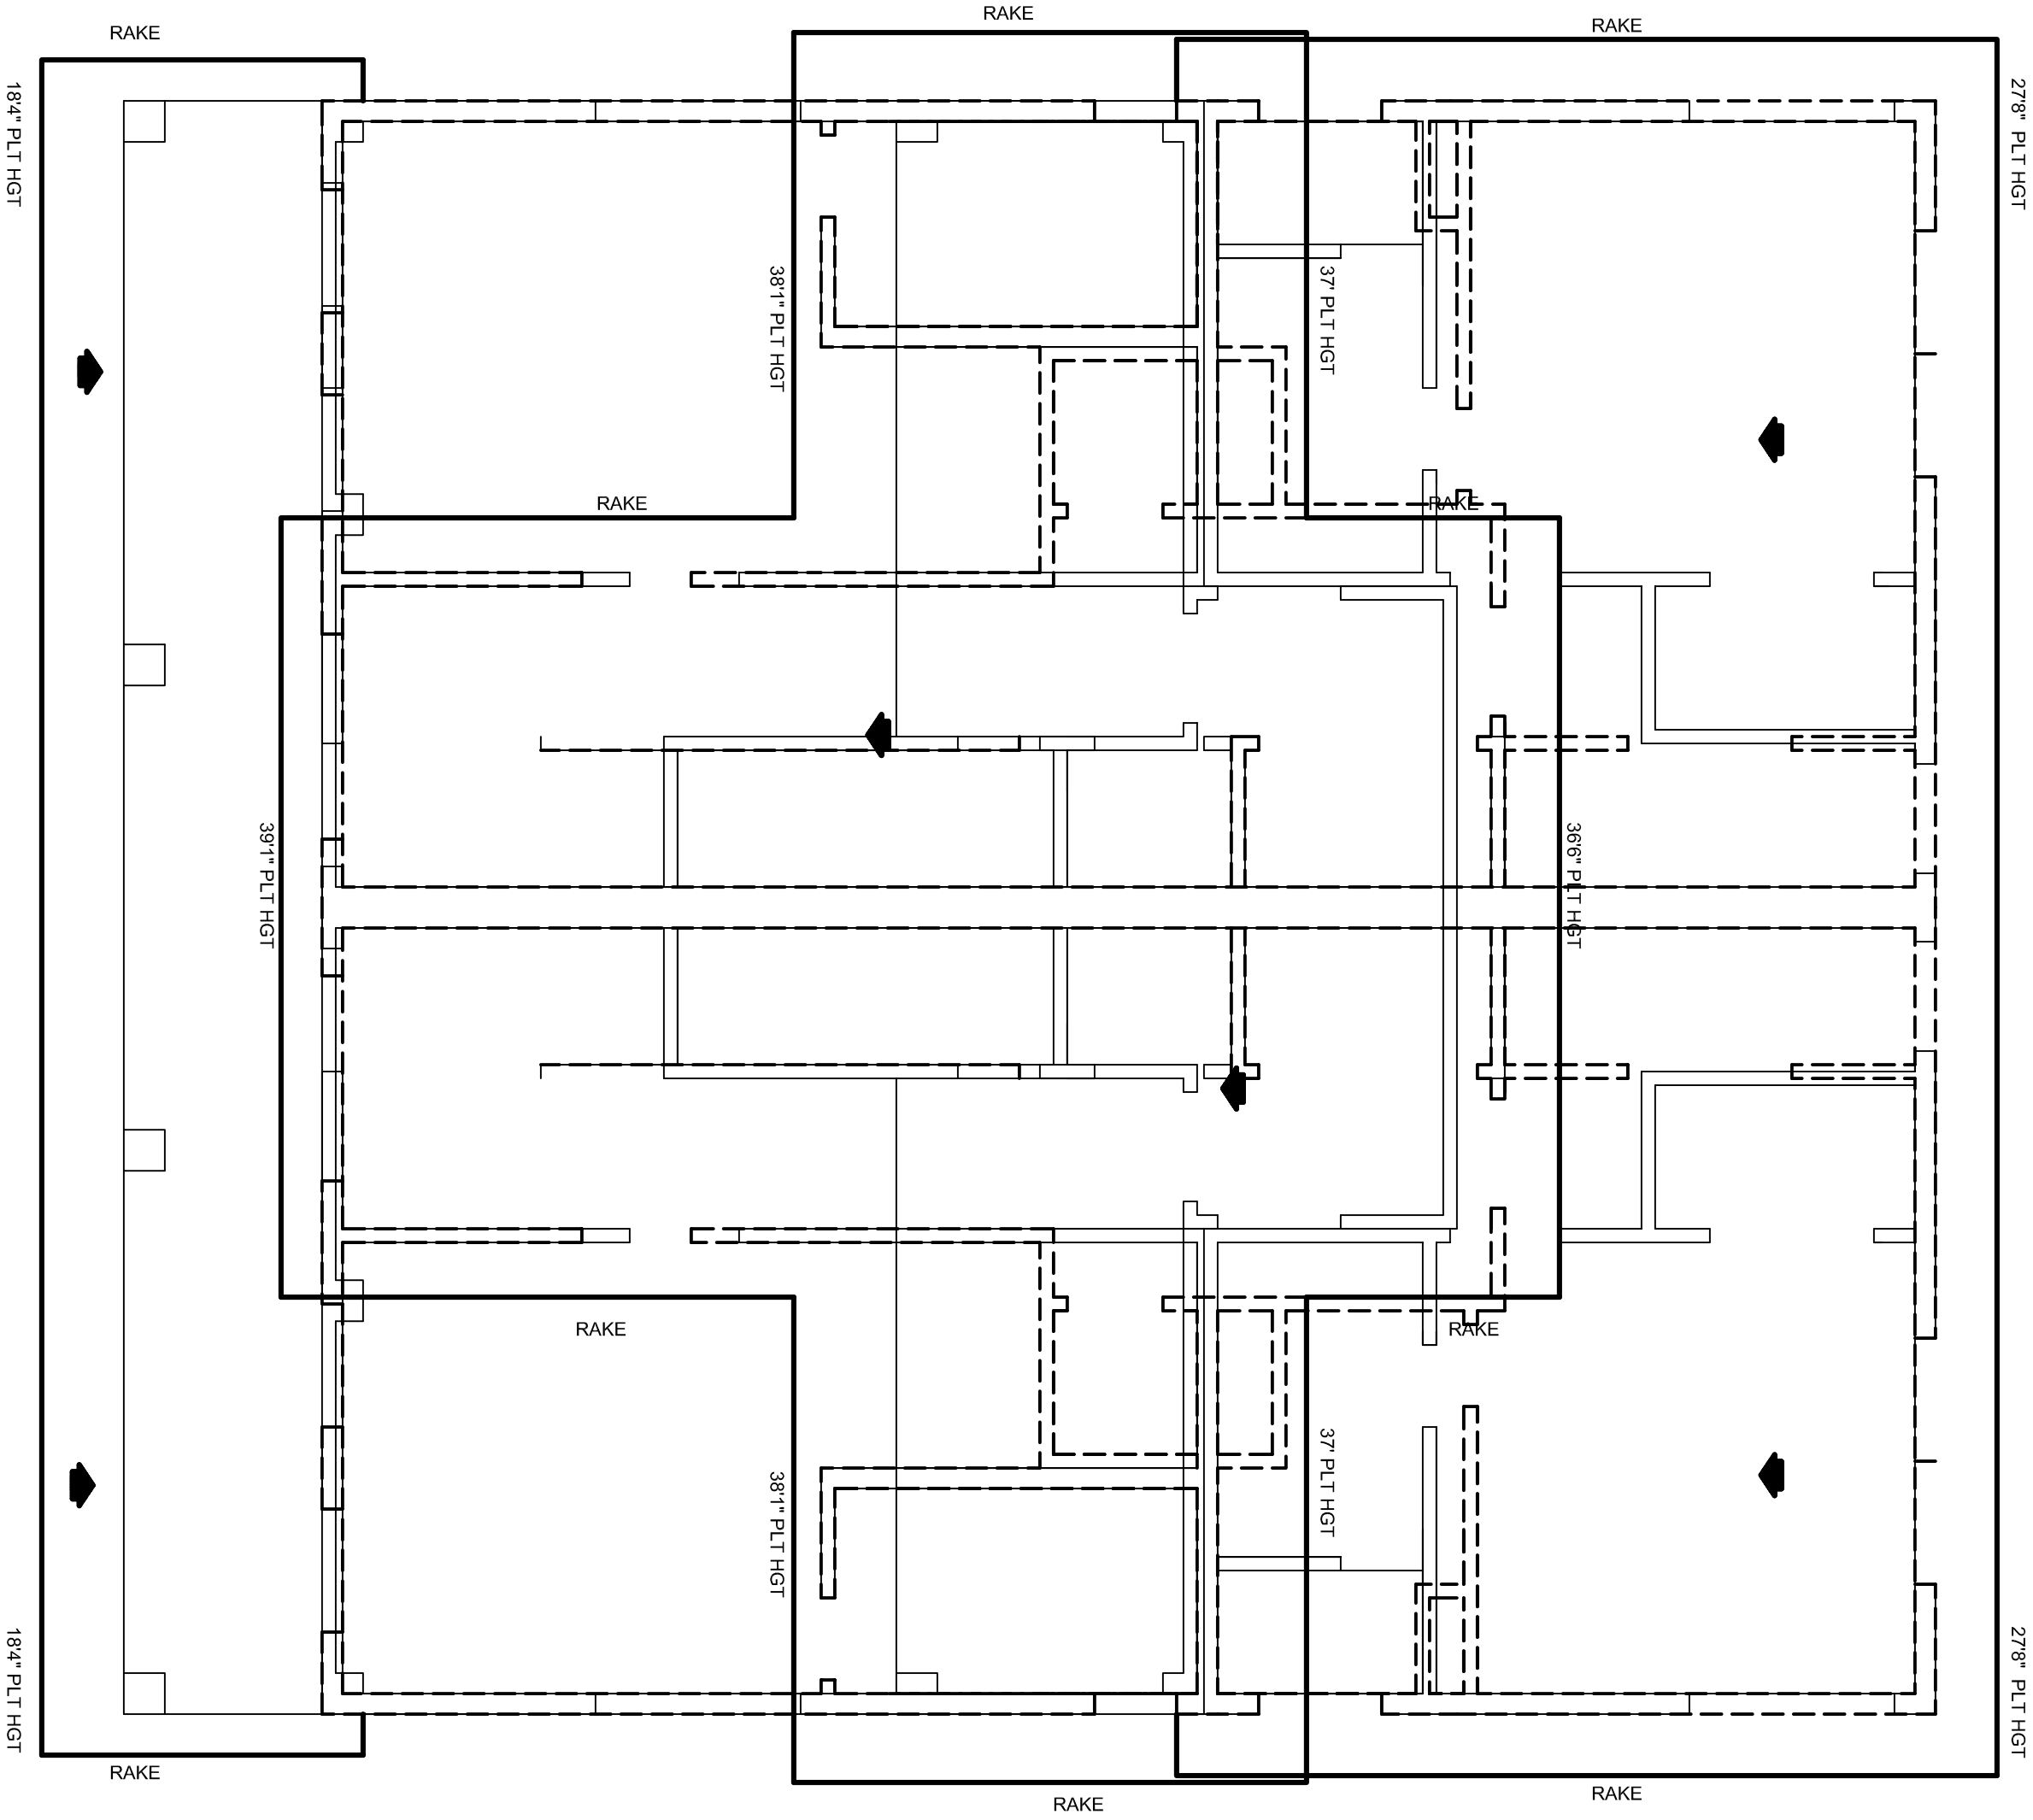

ROOF PLAN

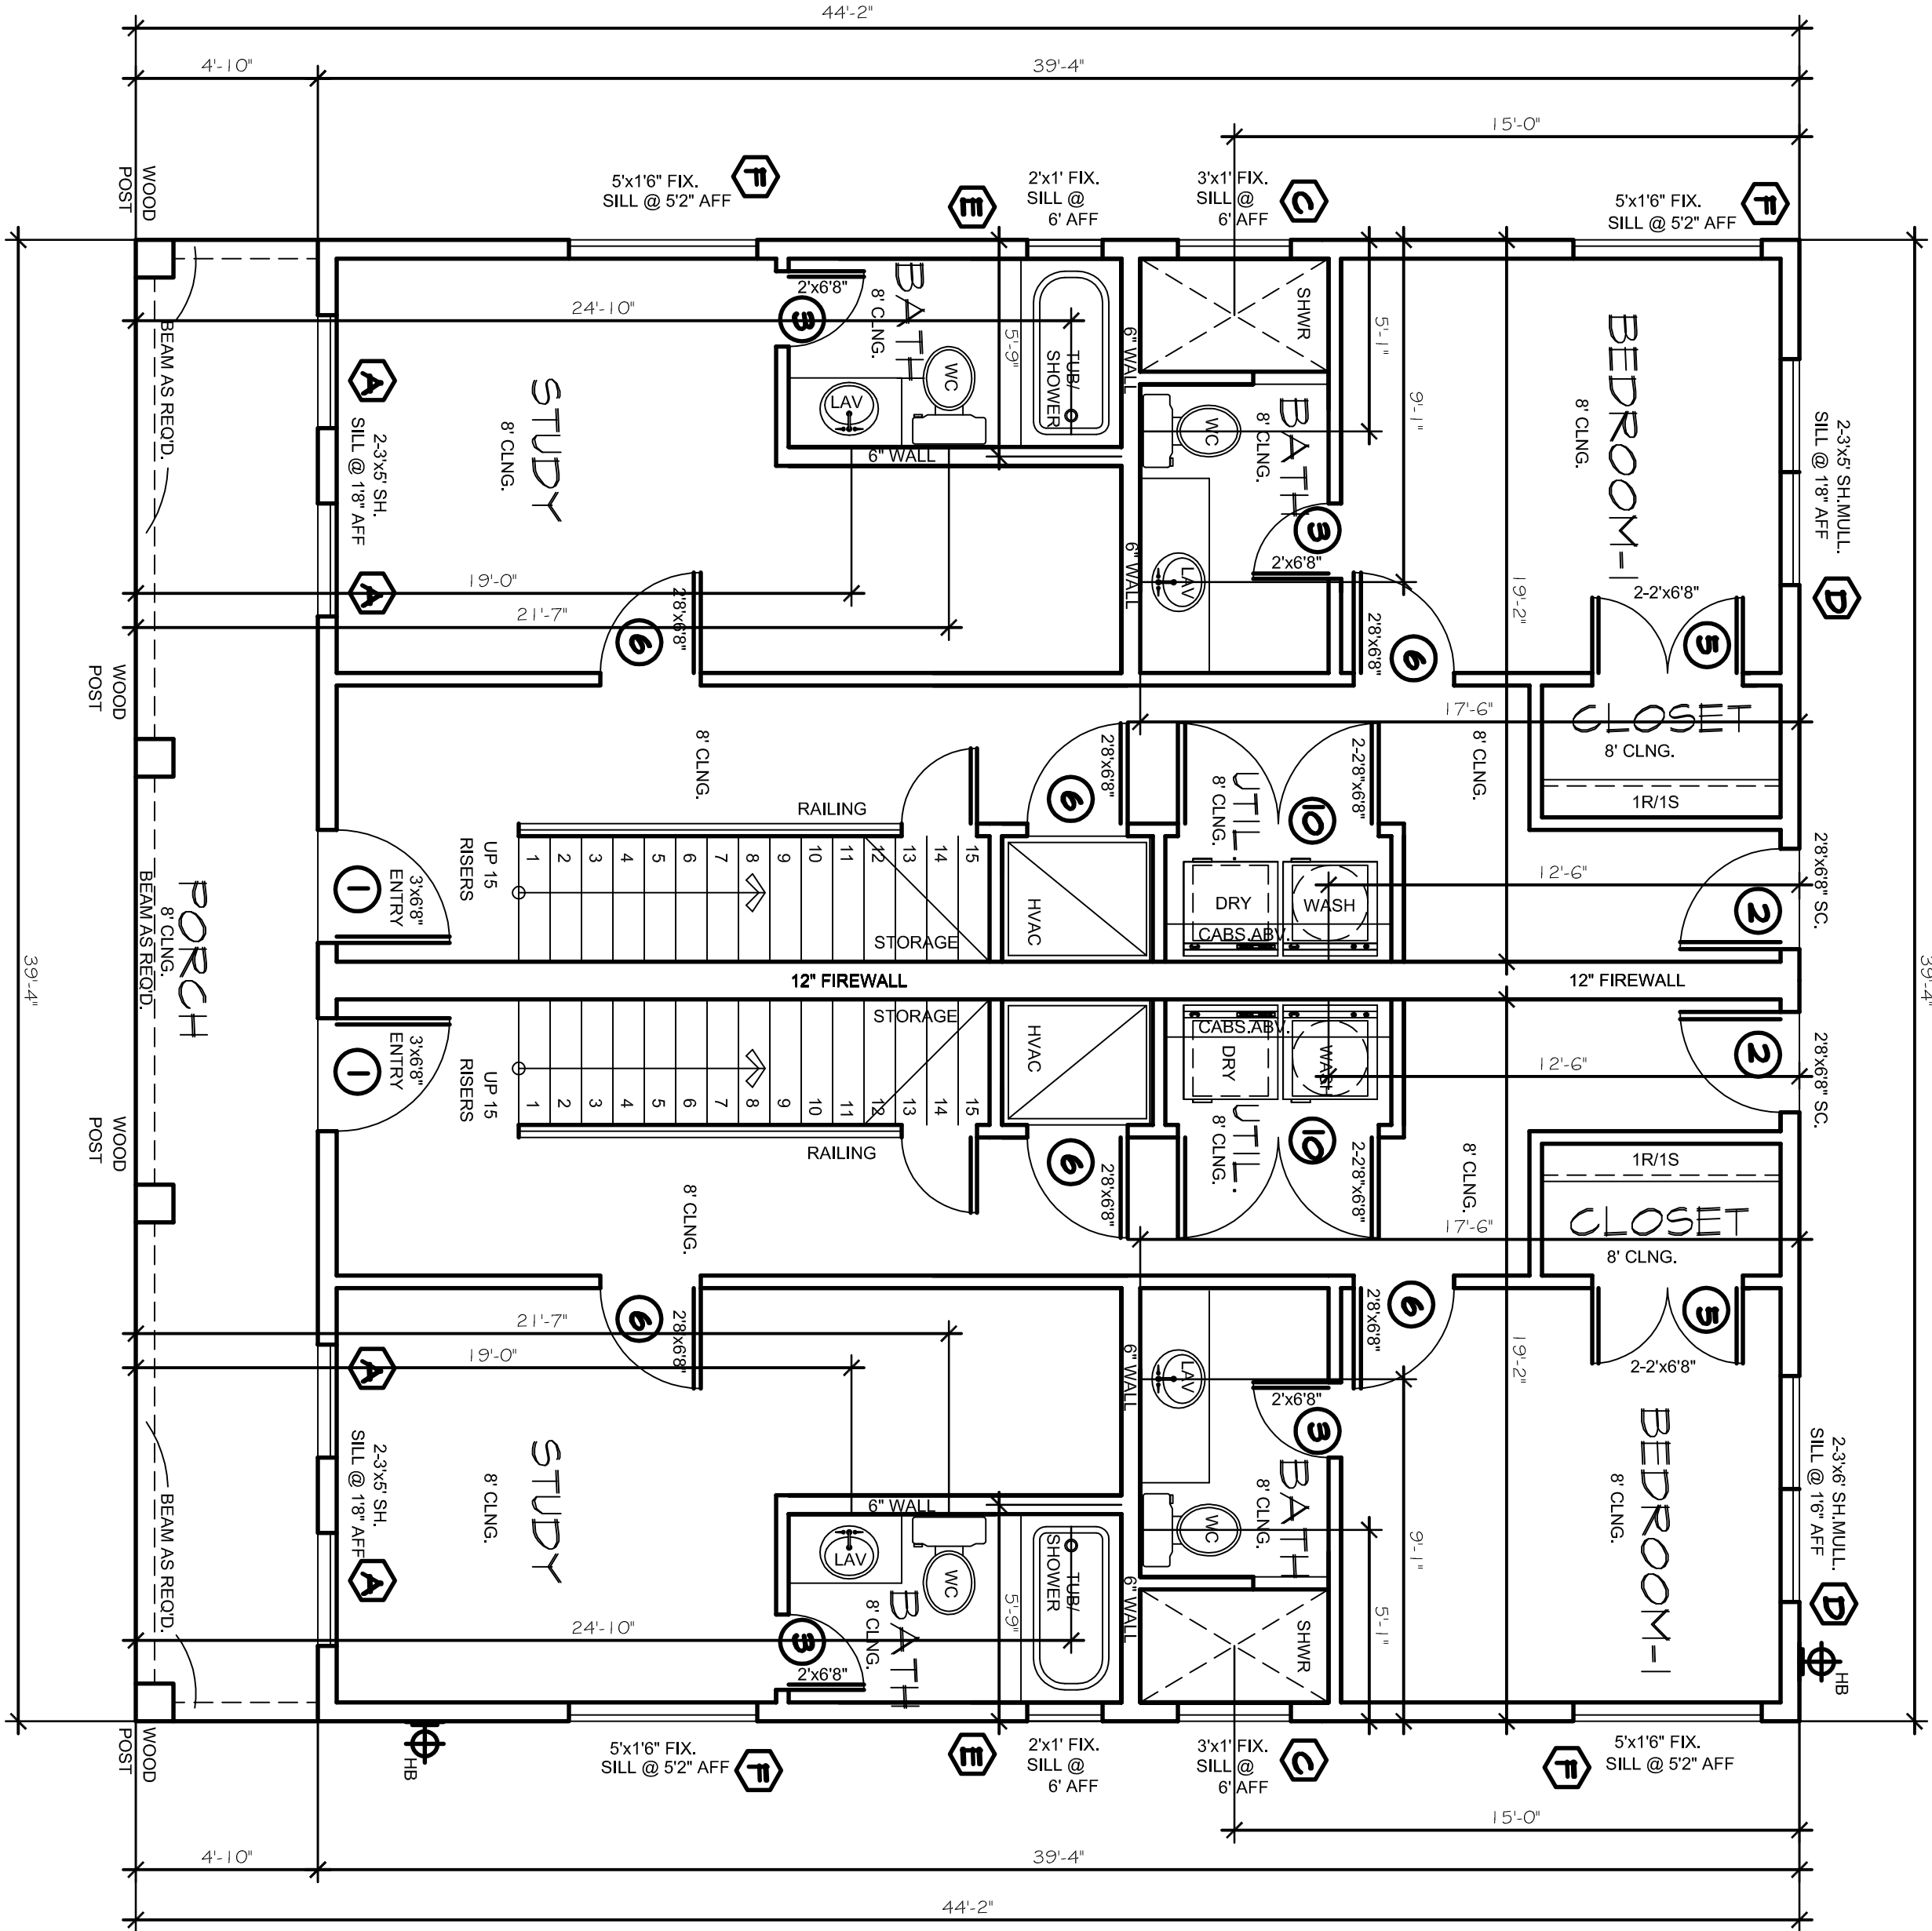

FORM BOARD & PLUMBING LAYOUT

SCALE: 1/4"=1'-0"


LOT:	BLK:	18-14
ADDRESS:	3224 FOREST PARK BLVD	
SUBDIVISION:	BYERS AND MCCART ADD	
CITY:	FORT WOTH	
COUNTY:	TARRANT	
STATE:	TX	
SCALE:	1/4"	

GOLDEN STAR ROCK
INVESTMENTS

Doug Herron.com
Residential Designs
817-538-2910


EMAIL: dougsplans@aol.com WEBSITE: dougherron.com



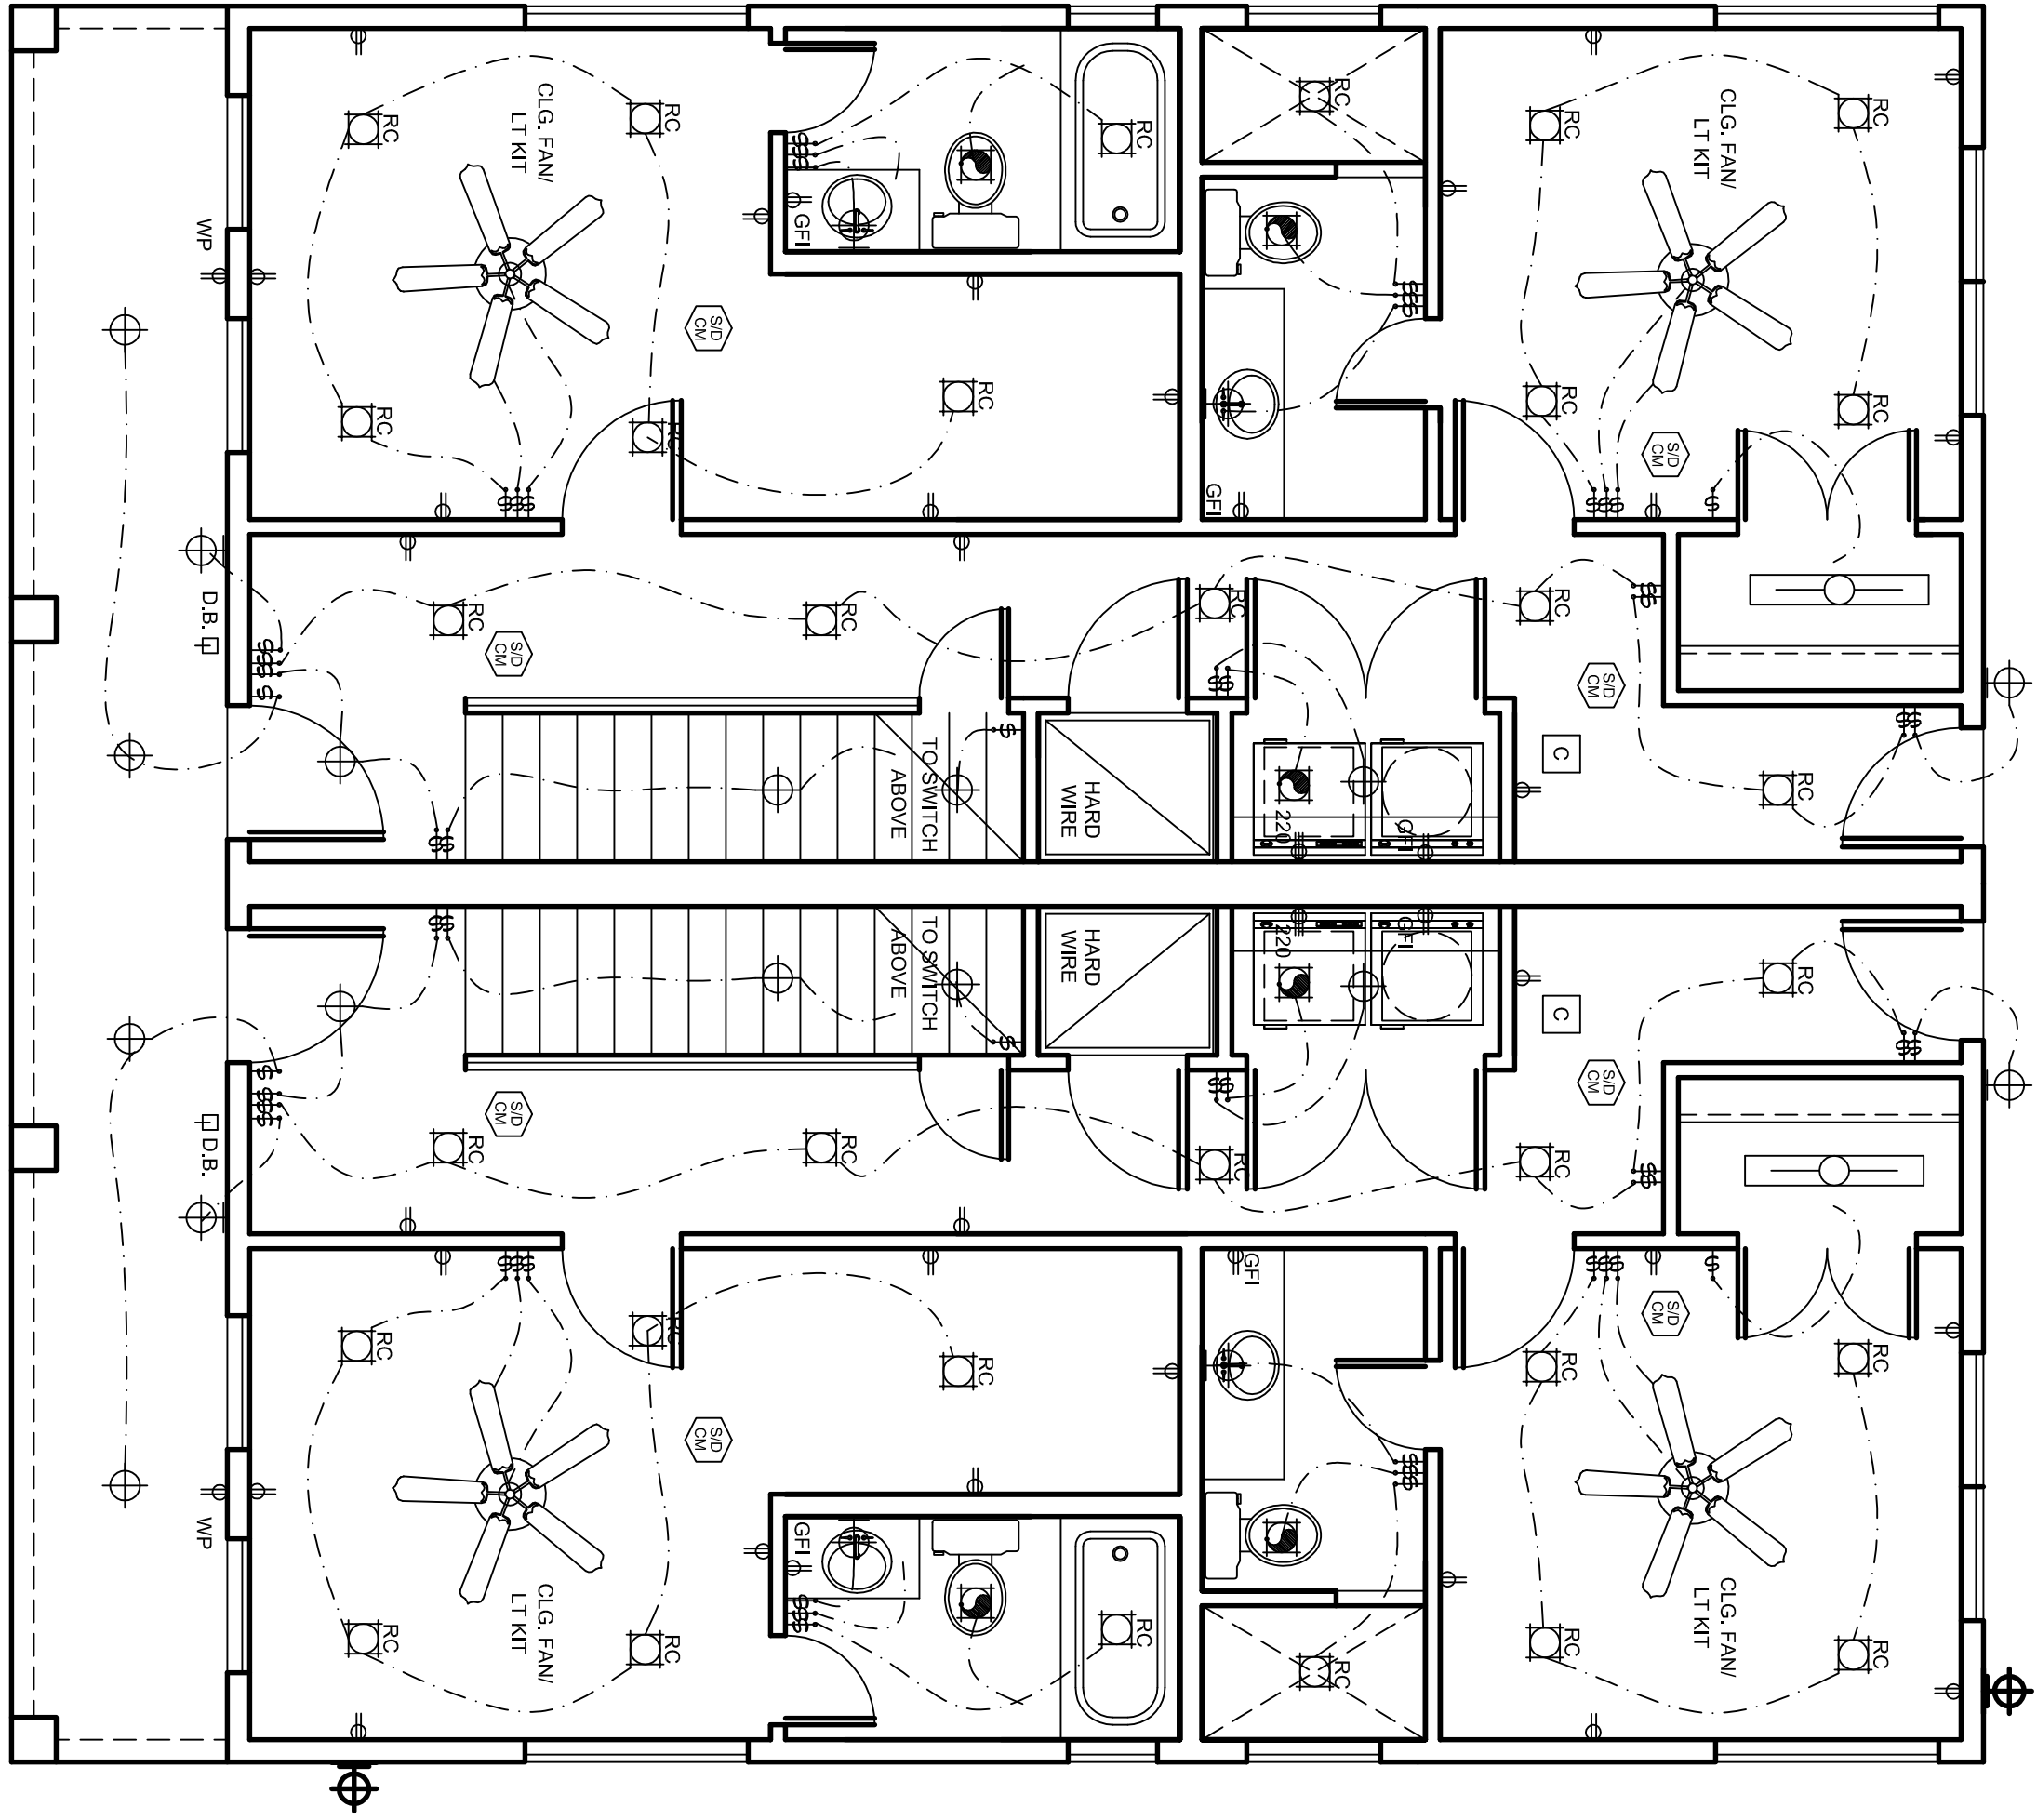

FIRST FLOOR ELECTRIC PLAN

SCALE: 1/4"=1'-0"

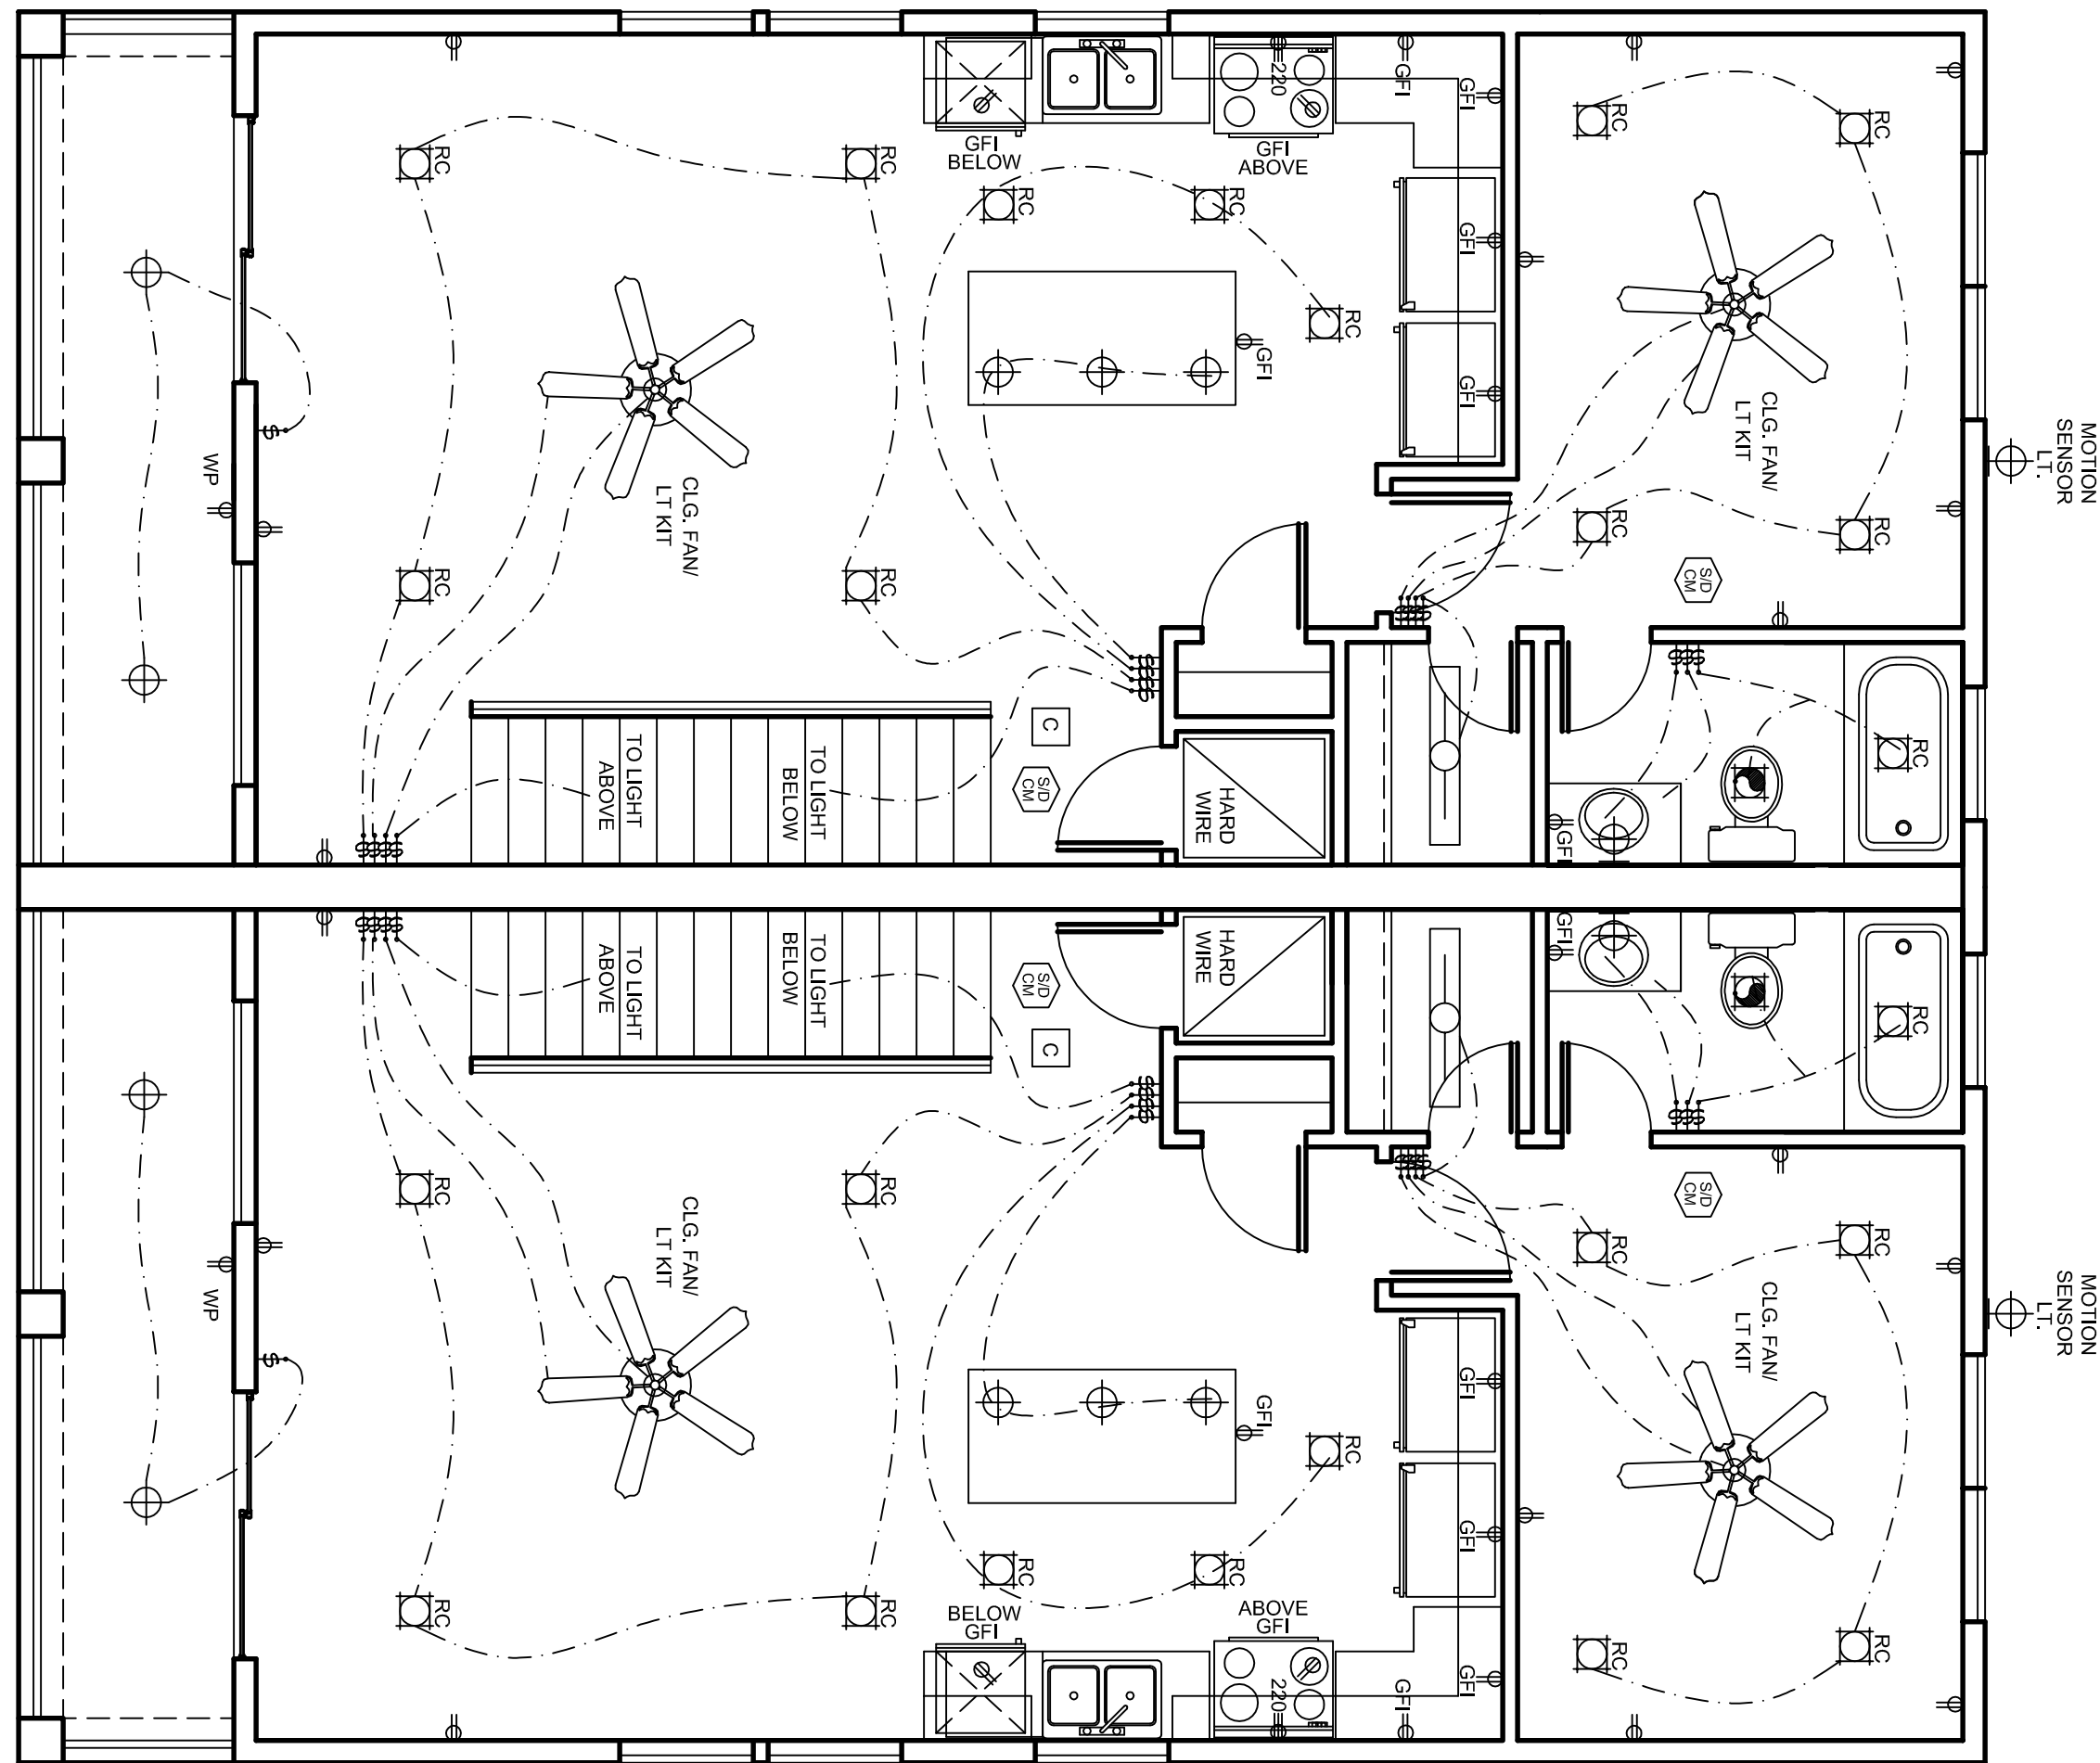

SECOND FLOOR ELECTRIC PLAN

SCALE: 1/4"=1'-0"

LOT:	BLK:	18-14
ADDRESS:		3224 FOREST PARK BLVD
SUBDIVISION:		BYFERS AND MCCART ADD
CITY:		FORT WOTH
COUNTY:		TARRANT
STATE:		TX
SCALE:		1/4"


GOLDEN STAR ROCK
INVESTMENTS

Doug Herron.com
Residential Designs
817-538-2910

EMAIL: dougsplans@aol.com WEBSITE: dougherron.com



Plan No.
038-4557-0624
6

COPYRIGHT 2024

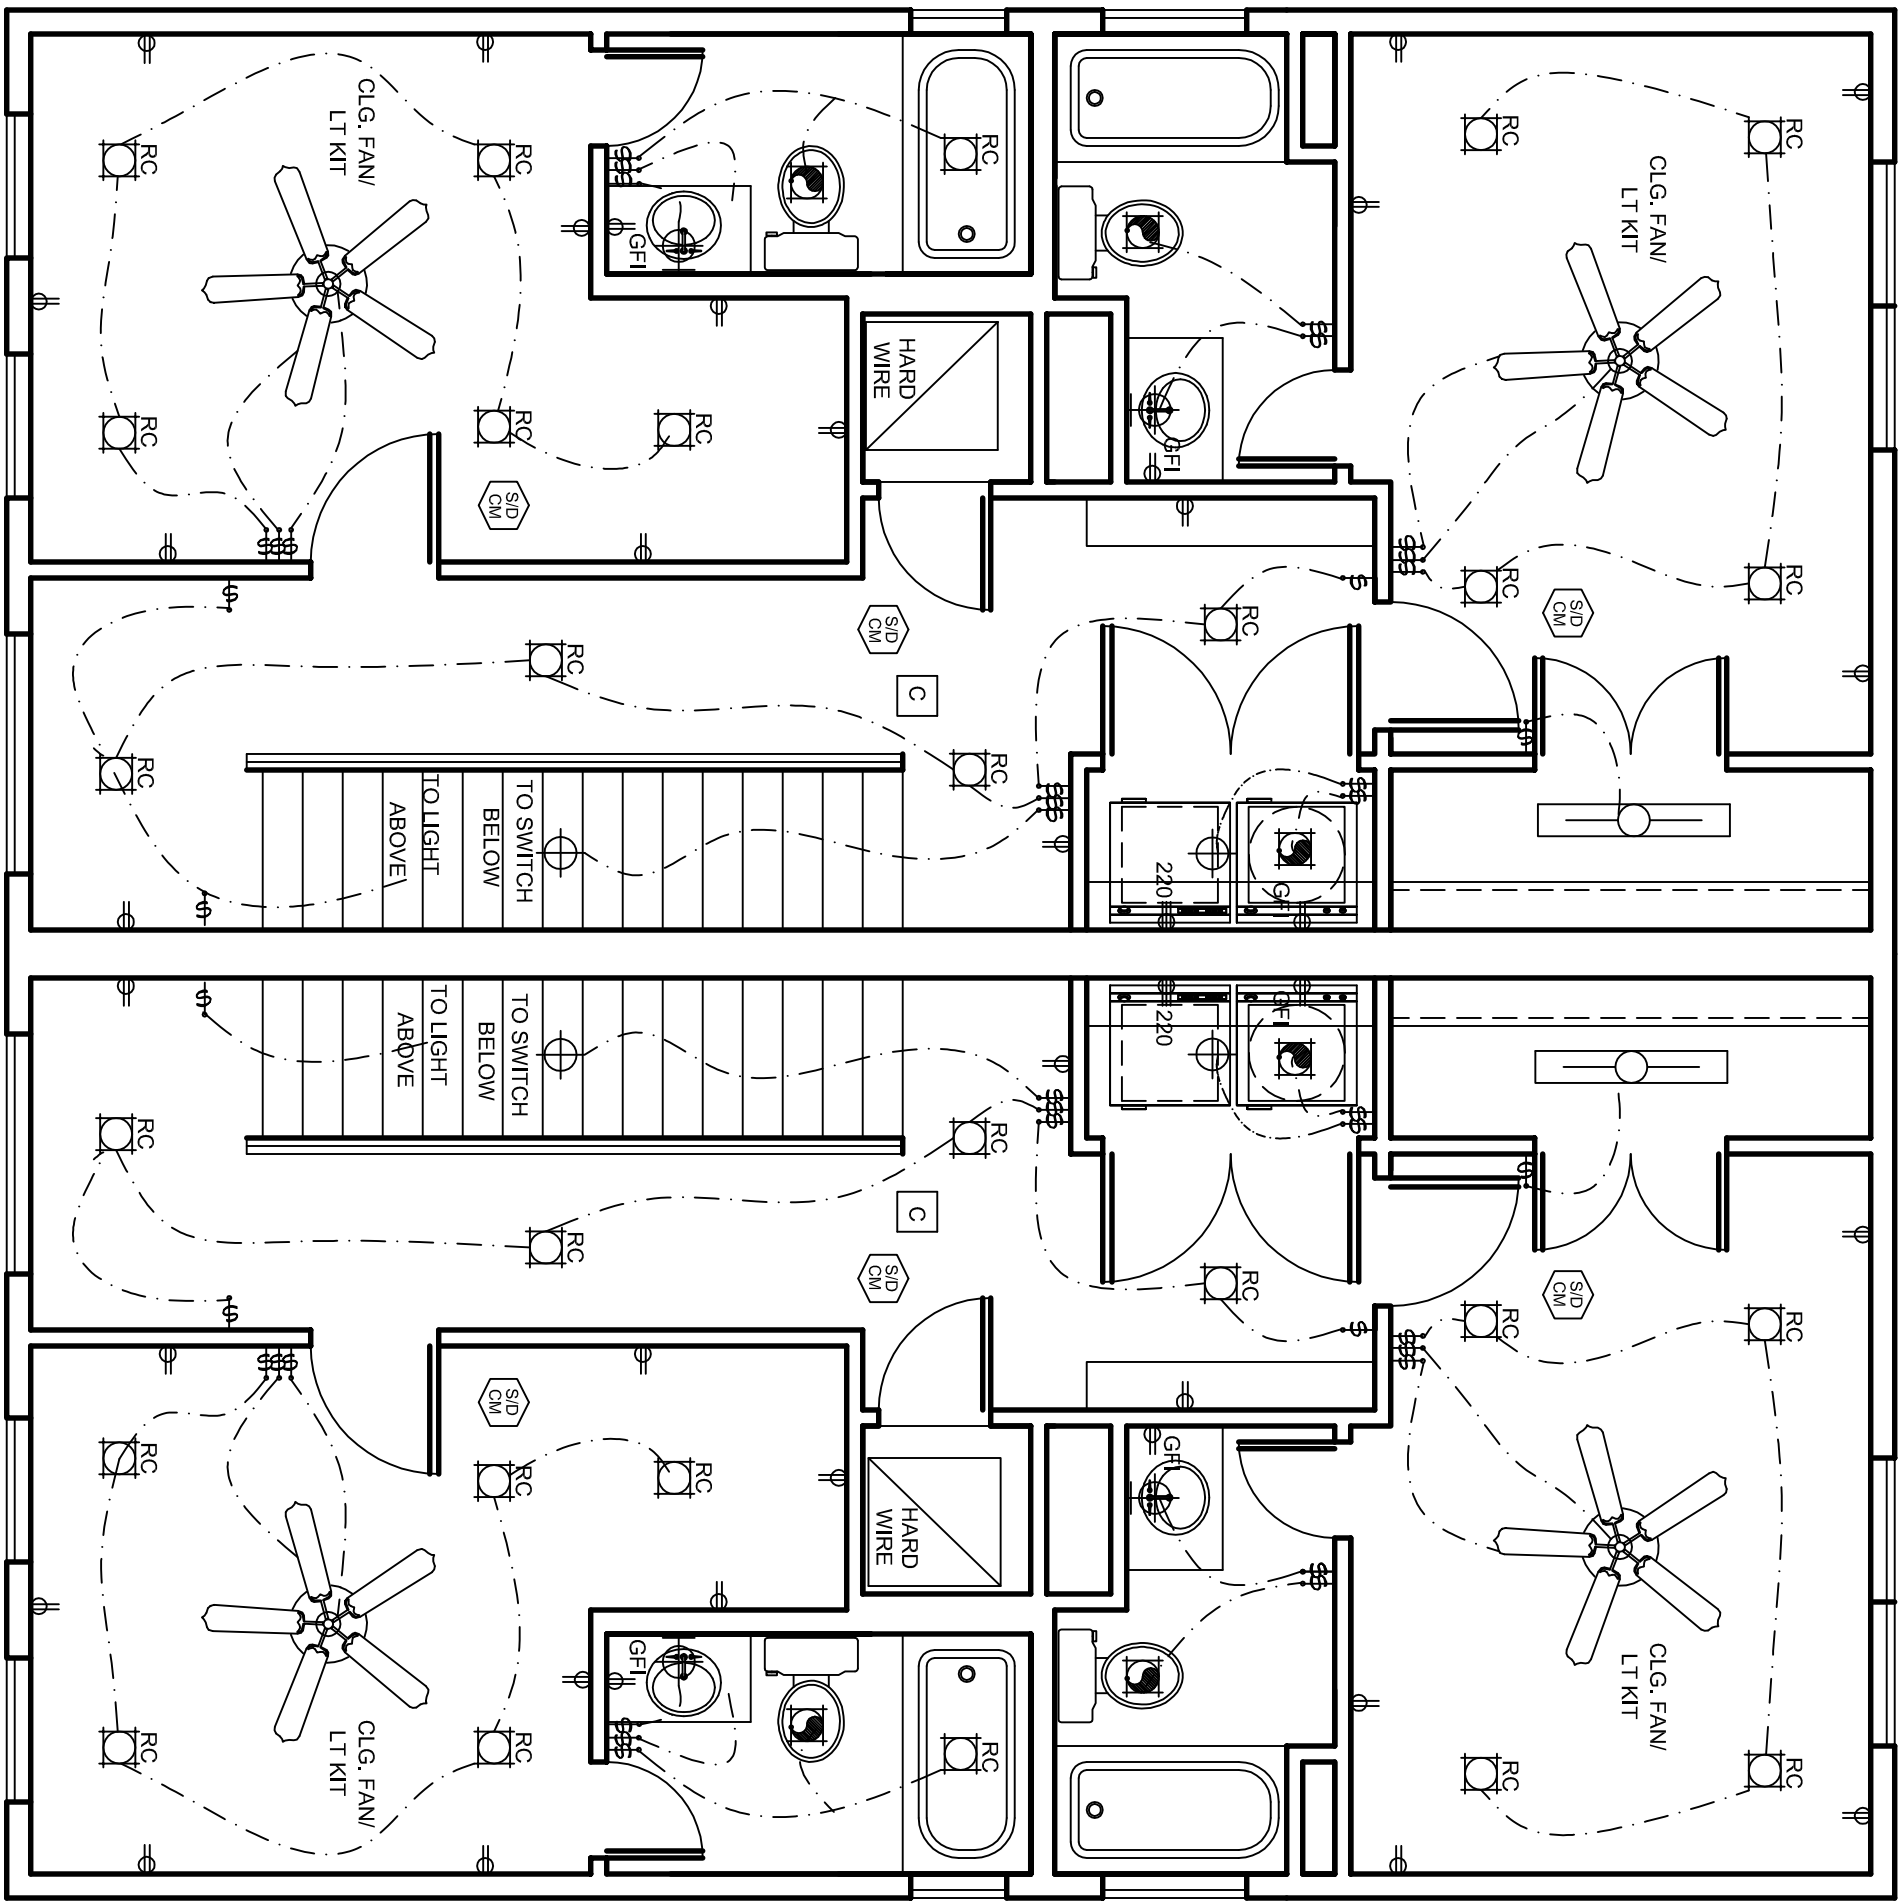

THIRD FLOOR ELECTRIC PLAN

SCALE: 1/4"=1'-0"

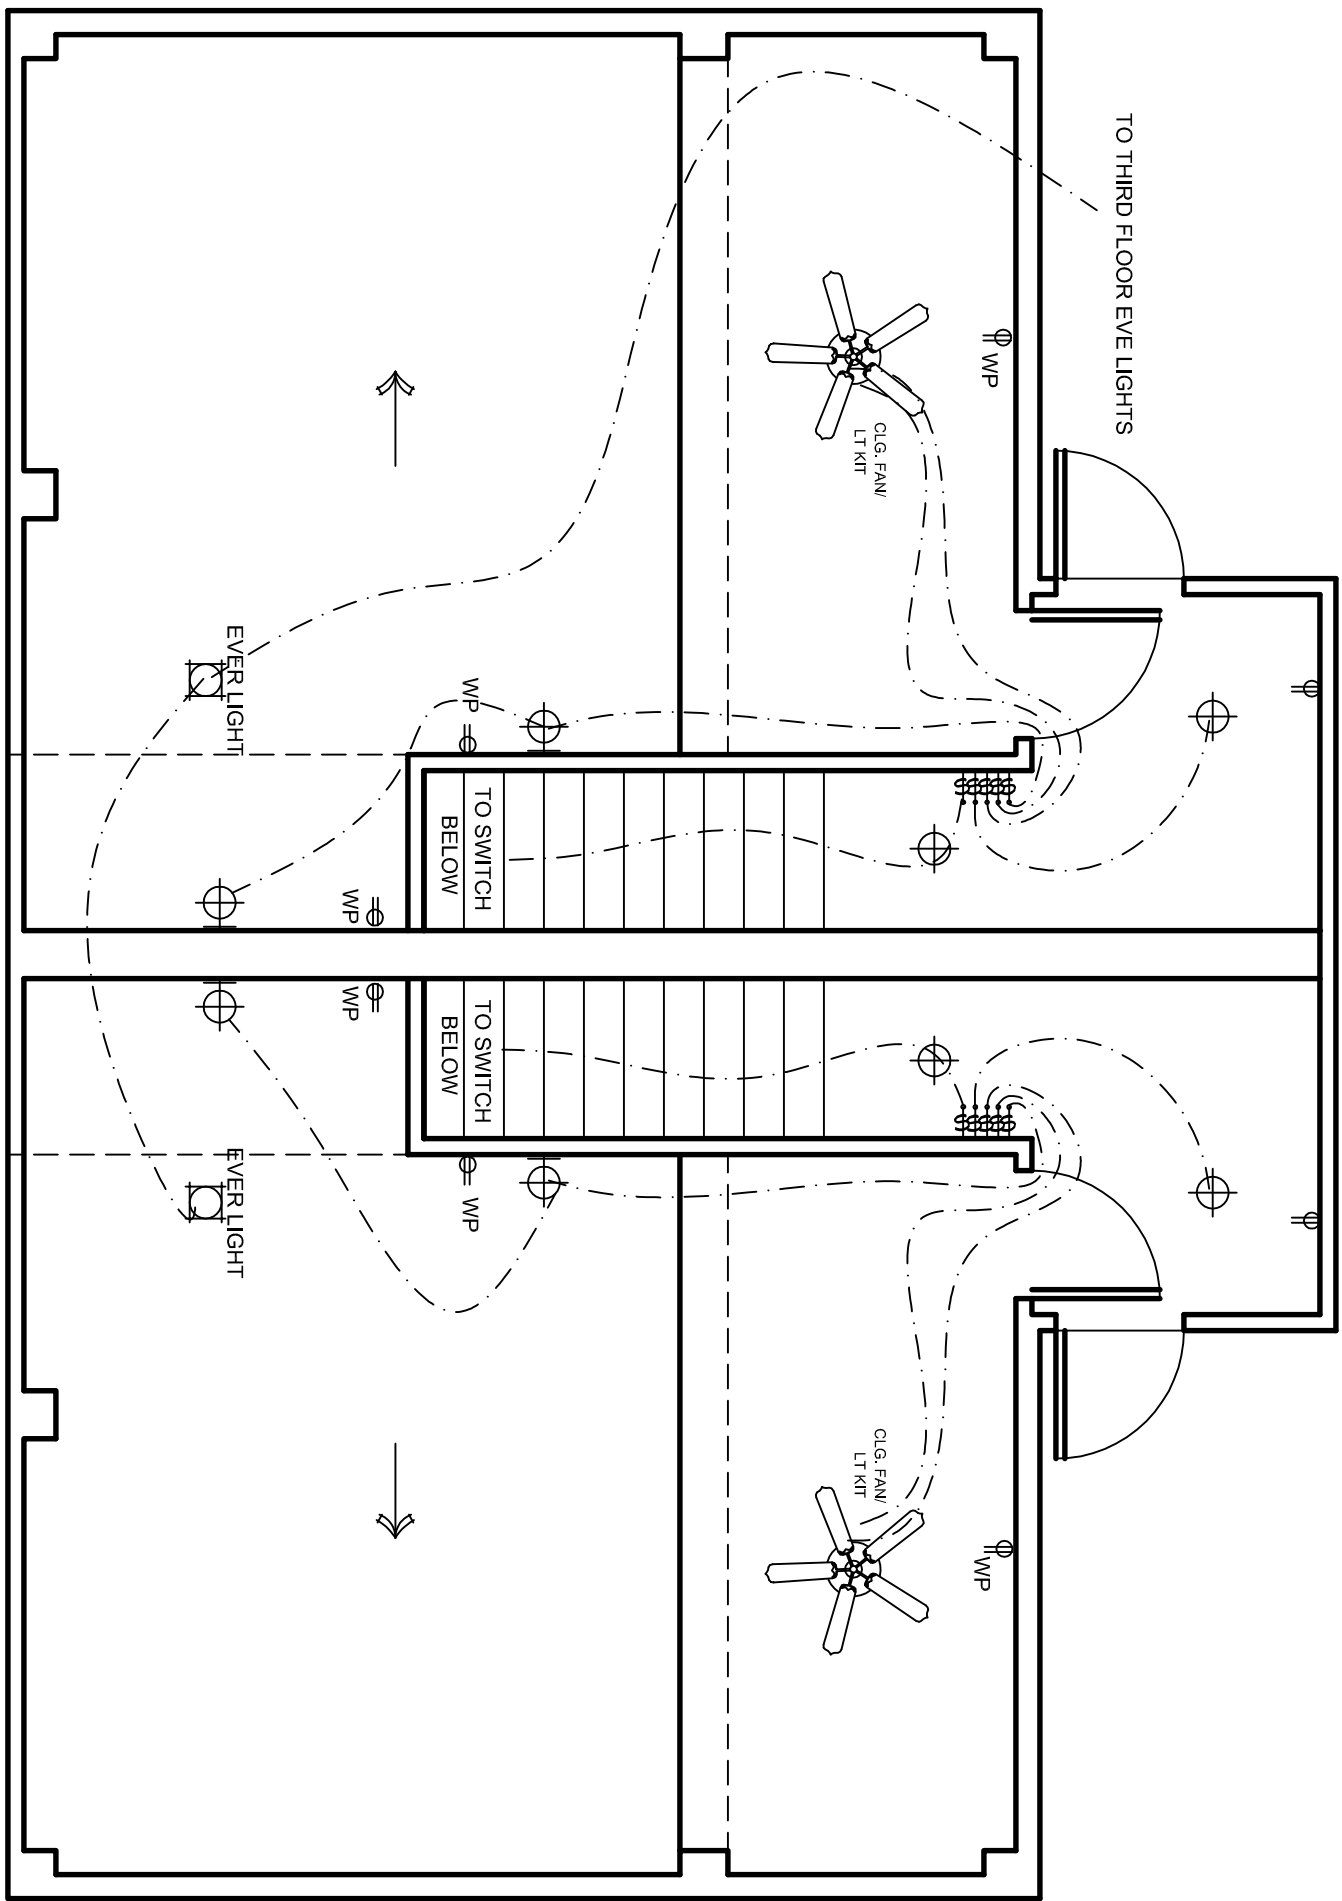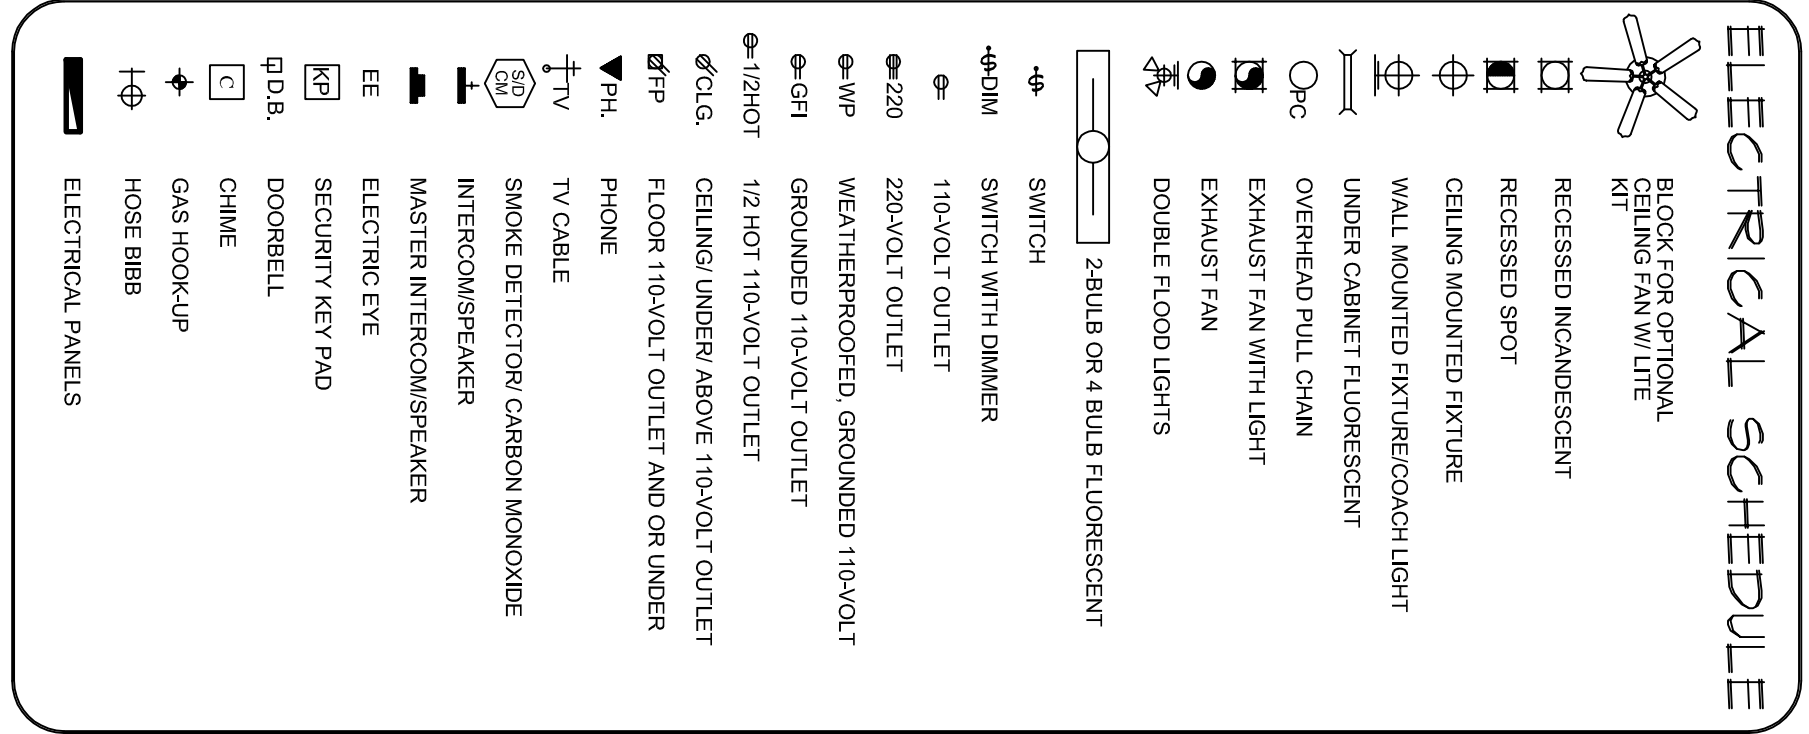

FORTH FLOOR ELECTRIC PLAN


SCALE: 1/4"=1'-0"

Doug Herron.com
Residential Designs
817-538-2910

EMAIL: dougsplans@aol.com WEBSITE: dougherron.com

LOT:	BLK:	18-14
ADDRESS:		3224 FOREST PARK BLVD
SUBDIVISION:		BYERS AND MCCART ADD
CITY:		FORT WOTH
COUNTY:		TARRANT
STATE:		TX
SCALE:		1/4"

GOLDEN STAR ROCK
INVESTMENTS

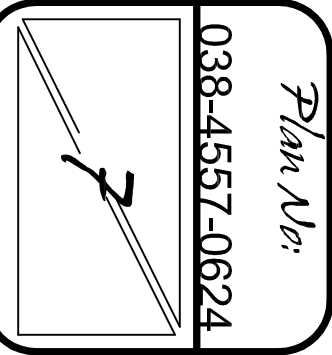

Plan No.
038-4557-0624