


1ST FLOOR PLAN

SCALE: NOT TO SCALE

UNIT "A"AREA SCHEDULE	
NAME	AREA
1ST FLOOR LIVING	958.1 sq ft.
2ND FLOOR LIVING	891.4 sq ft.
3RD FLOOR LIVING	894.6 sq ft.
TOTAL LIVING	2744.1 sq ft.
PORCHES	259.4 sq ft.
TOTAL SLAB	1217.5 sq ft.
BALCONIES	241.7 sq ft.

UNIT "B"AREA SCHEDULE	
NAME	AREA
1ST FLOOR LIVING	958.1 sq ft.
2ND FLOOR LIVING	891.4 sq ft.
3RD FLOOR LIVING	894.6 sq ft.
TOTAL LIVING	2744.1 sq ft.
PORCHES	259.4 sq ft.
TOTAL SLAB	1217.5 sq ft.
BALCONIES	241.7 sq ft.

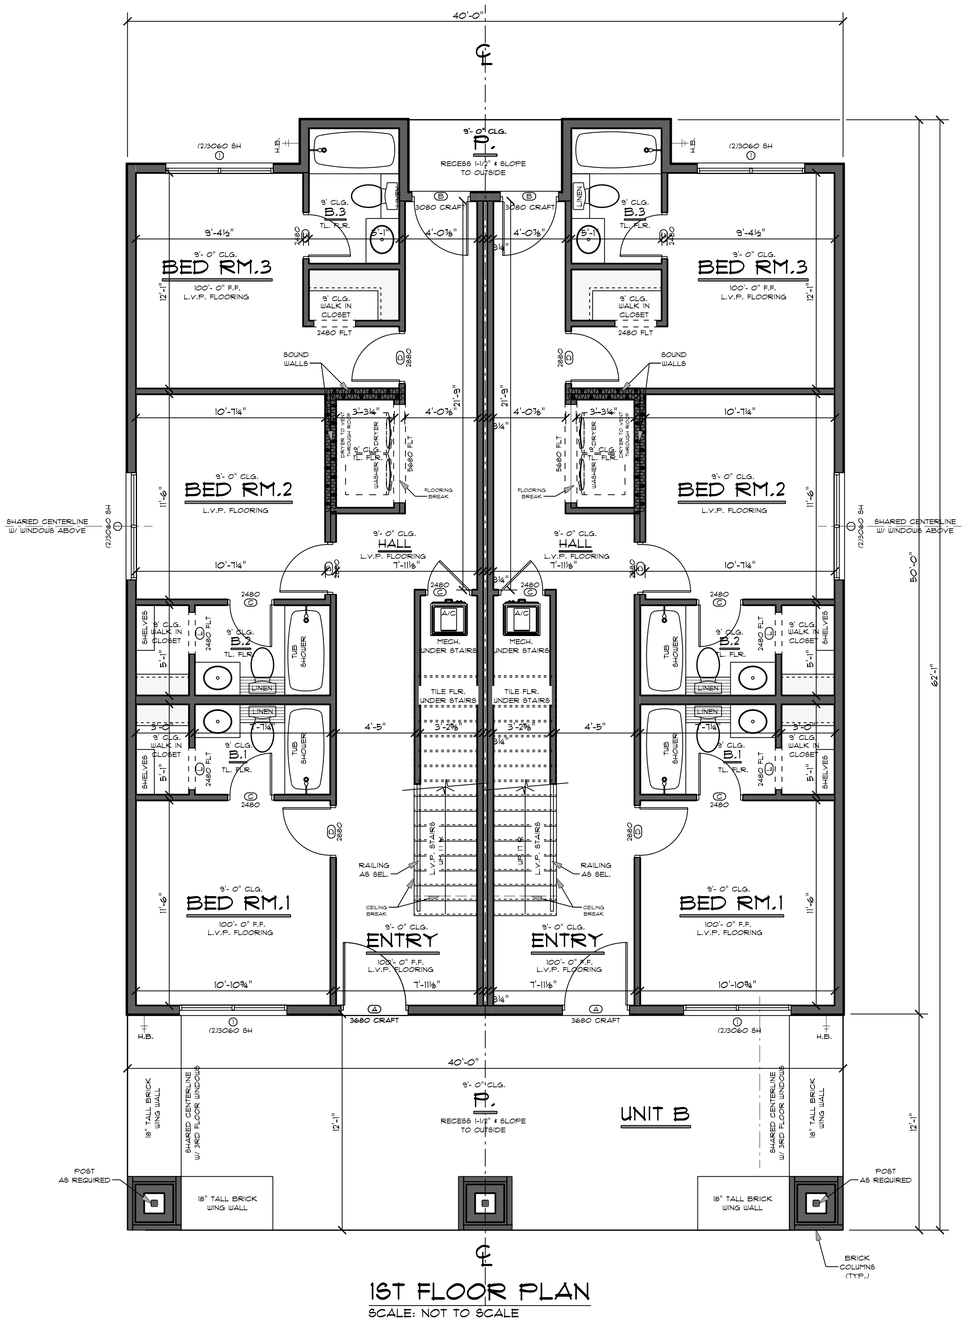

PROPOSED ELEVATION

SCALE: NOT TO SCALE

PAGE: 1/2

PLAN NUMBER: **PRE-6 -BDRM-27**

DRAWN BY: **Dale G. & Morgan**

START DATE: **05/22/2026**


REVISED DATE: **10/27/2026**

CONTACT:
Grand Home Deigns
1114 Sproles Dr. Ste. 103 Benbrook
Texas 76126 817.696.0520
info@grandhomedesigns.com

©GRAND HOME DESIGNS, 2026

GRAND HOME DESIGNS


D & A Development
3324 S. University Dr.
Fort Worth
Texas

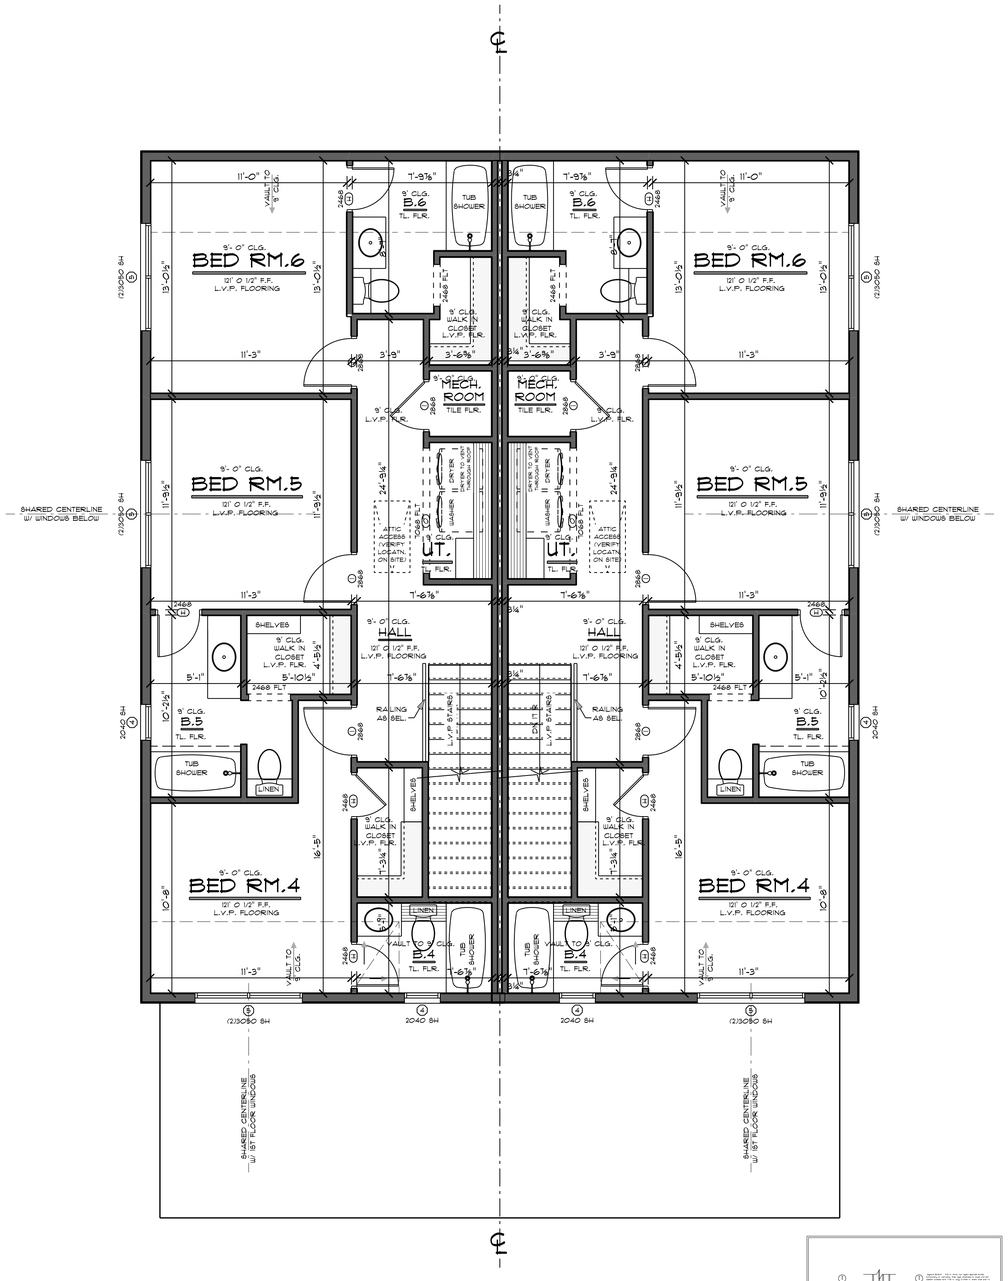


3RD FLOOR PLAN TEST

SCALE: 1/4" = 1'-0"

0 1 2 4 8

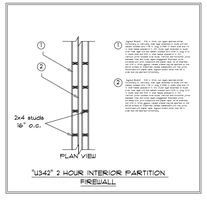


"U342" 2 HOUR INTERIOR PARTITION
FIREWALL

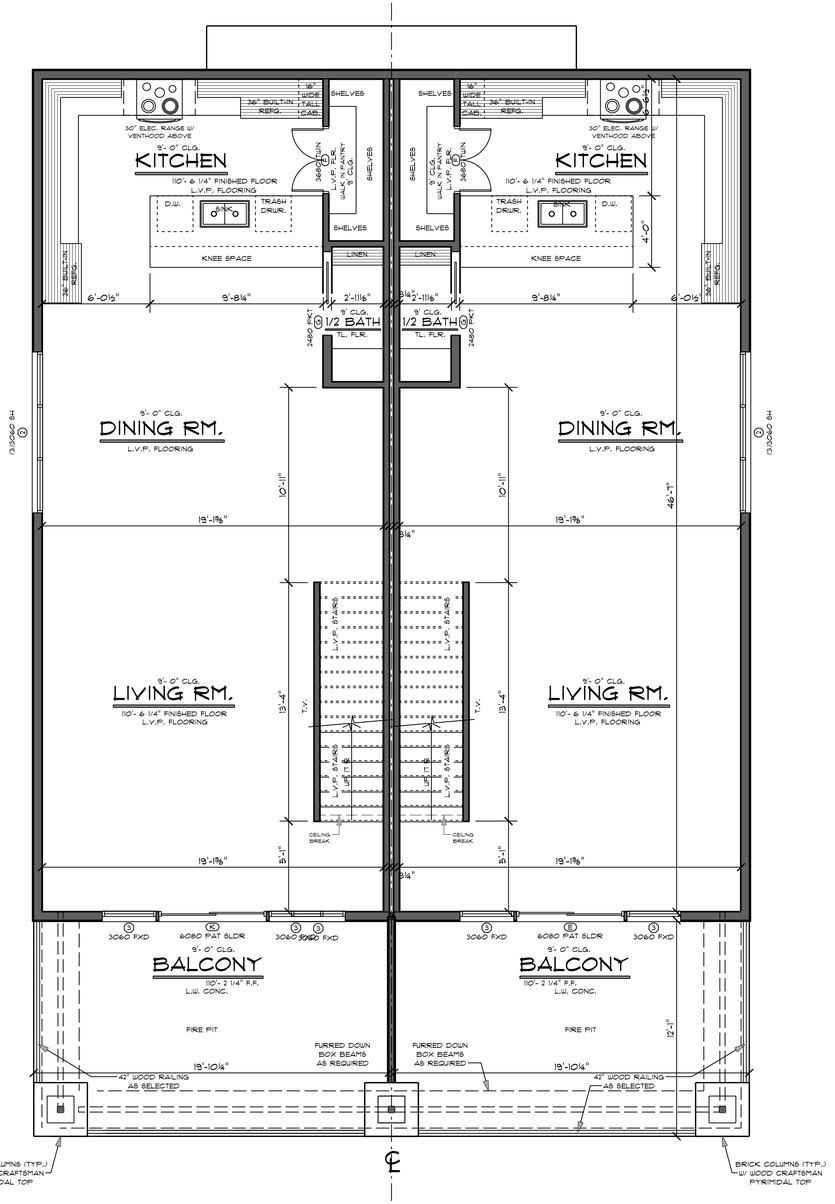

2ND FLOOR PLAN TEST

SCALE: 1/4" = 1'-0"

0 1 2 4 8

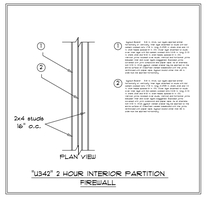

"U342" 2 HOUR INTERIOR PARTITION
FIREWALL

PAGE: 2/2

PLAN NUMBER: **PRE-6 -BDRM-27**

DRAWN BY: **Dale G. & Morgan**

START DATE: **05/22/2026**

REVISED DATE: **10/27/2026**

CONTACT:
Grand Home Deigns
114 Sproles Dr. Ste. 103 Benbrook
Texas 76126 817.696.0520
info@grandhomedesigns.com

©GRAND HOME DESIGNS, 2026

GENERAL DISCRETION OF LIABILITY
Grand Home Designs, Inc. Plans are provided "AS IS" and "READY TO READ" carefully. The Client and Builder, jointly and severally, assume all responsibility for the review of these plans and shall not rely on any representations by Grand Home Designs, Inc. or any of its employees concerning the plans. Grand Home Designs, Inc. assumes no responsibility for any errors or omissions in these plans, including but not limited to, fully sizing, positioning, layout, and specifications of all structural members and systems, all dimensions, and all quantities. Grand Home Designs, Inc. shall not be liable for any special, consequential, or exemplary damages. The Client and Builder agree to indemnify and hold harmless Grand Home Designs, Inc. and its employees from and against all claims, damages, losses, and expenses, including attorney's fees, arising out of or resulting from any errors or omissions in these plans, whether such errors or omissions were discovered during construction or after the structure has been completed. Any changes made to these plans without the written consent of Grand Home Designs, Inc. shall void all warranties and release Grand Home Designs, Inc. from all liability. By using these plans, the Client and Builder acknowledge that they have read and understood this limitation of liability and agree to be bound by its terms.

Great care and effort have gone into the creation of these plans. These plans are intended to provide a basis for construction and are not a substitute for the expertise of a licensed architect or engineer. Grand Home Designs, Inc. is not responsible for any errors or omissions contained in these plans. It is the responsibility of the client and builder to verify all dimensions, conditions, and specifications before beginning any construction. Any discrepancies or deviations must be reported to Grand Home Designs, Inc. immediately. Failure to do so will be considered acceptance of the plans as they are. Grand Home Designs, Inc. shall not be liable for any damages resulting from the use of these plans, including but not limited to, property damage, personal injury, or financial loss. The client and builder are solely responsible for obtaining all necessary permits, approvals, and inspections required by local, state, and federal codes, and all costs associated therewith. Grand Home Designs, Inc. is not responsible for any delays in the permitting process. The client and builder are responsible for ensuring that all construction complies with the latest adopted building codes and regulations. Grand Home Designs, Inc. is not responsible for any code violations that may arise during construction. These plans, and their use in the creation of a Grand Home Designs, Inc. project, are governed by the laws of the State of Texas. Any disputes arising out of or relating to these plans shall be resolved in the courts of Tarrant County, Texas. The prevailing party in any such dispute shall be entitled to recover its reasonable attorney's fees and costs. Grand Home Designs, Inc. reserves all rights to these plans, including the right to withhold them from use in the event of a dispute. Unauthorized use of these plans is strictly prohibited and may result in legal action. Copyright © [year] Grand Home Designs, Inc. All rights reserved. Any unauthorized reproduction, distribution, or modification of these plans is strictly prohibited and may result in legal action. These plans are protected by copyright law and may not be copied, scanned, or reproduced in any form without the express written consent of Grand Home Designs, Inc. VIOLATORS WILL BE PROSECUTED TO THE FULLEST EXTENT OF THE LAW.

GRAND HOME DESIGNS

D & A Development
3324 S. University Dr.
Fort Worth
Texas